MALIBU PARKS

PUBLIC ACCESS RESTORATION//ENHANCEMENT PLANS

RAMIREZ CANYON, ESCONDIDO CANYON, LATIGO CANYON, CORRAL CANYON, AND MALIBU BLUFFS

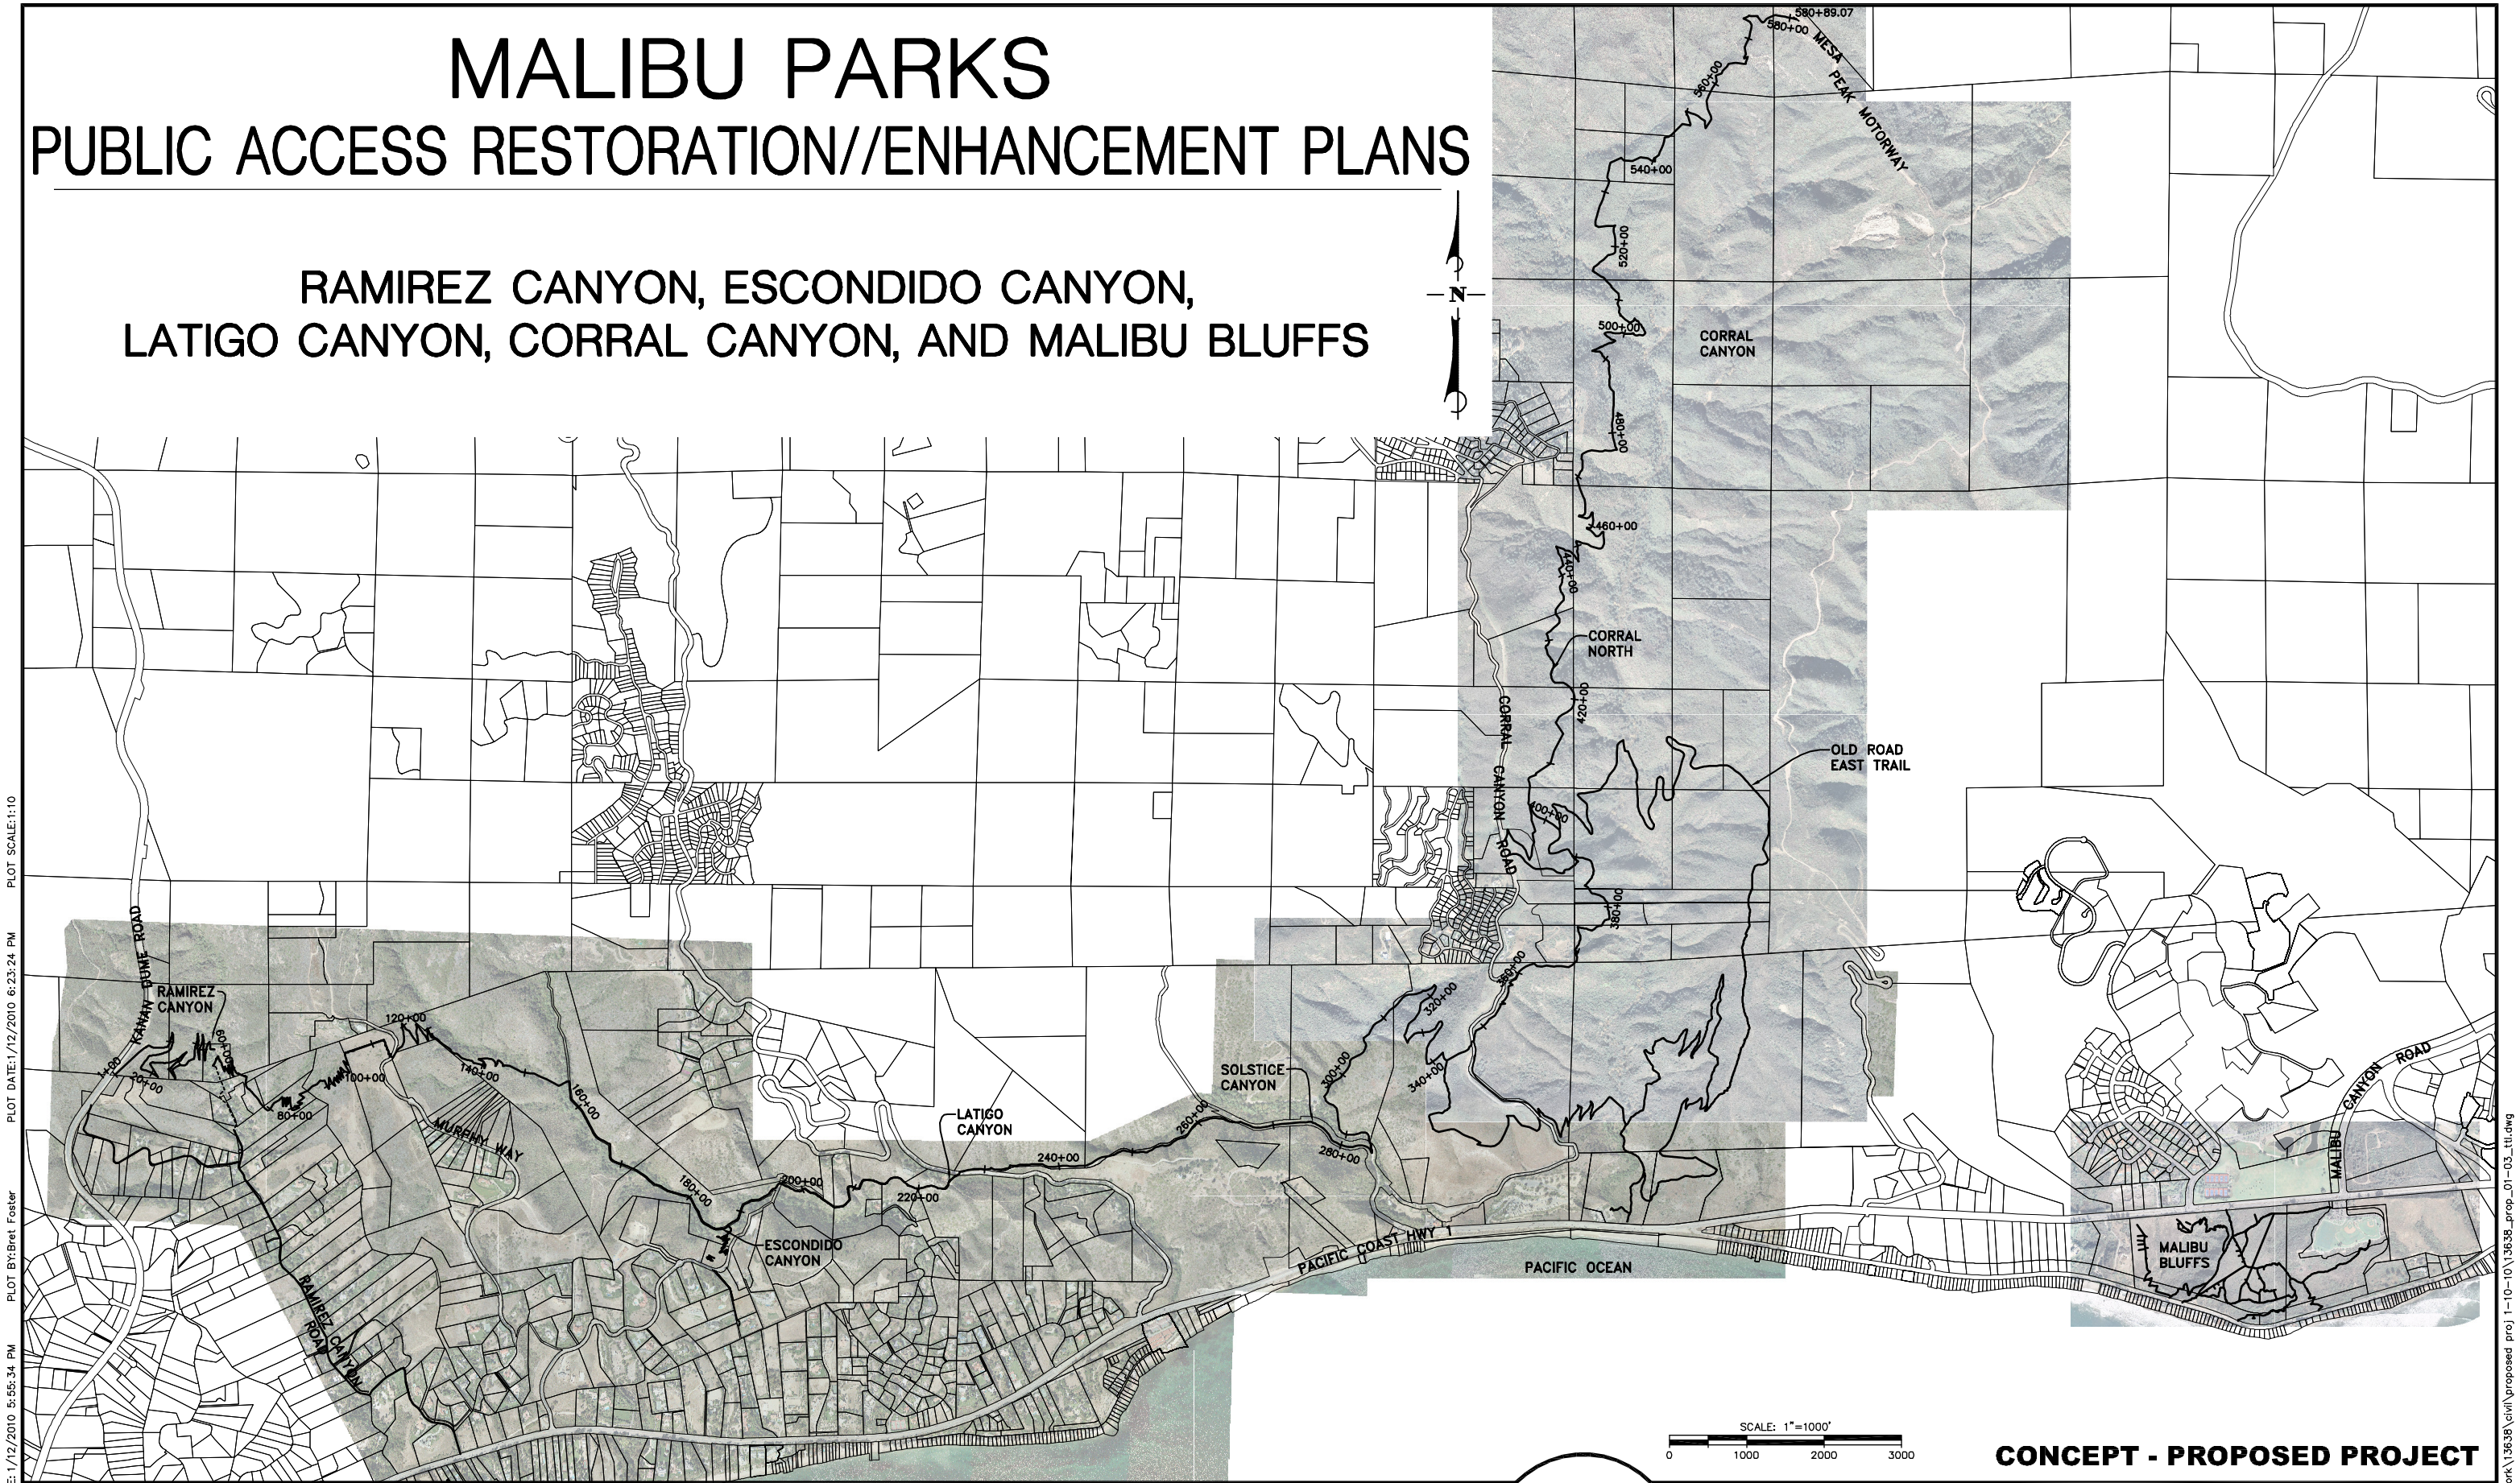

CONCEPT - PROPOSED PROJECT

PLOT SCALE:1:10 PLOT DATE:1/12/2010 6:23:24 PM PLOT BY:Bret Foster 34-ENG SAVE DATE: 1/12/2010 5:55:34 PM

DRAWING:c:\acad\work\13638\civil\proposed proj 1-10-10\13638_prop_01-03_ttl.dwg

DUDEK
621 CHAPALA STREET
SANTA BARBARA, CA 93101
(805) 963-0651

NO.	DATE	REVISIONS	APPD.

Penfield & Smith
Engineers · Surveyors · Planners · Construction Management ·
111 East Victoria Street, Santa Barbara, CA 93101
Phone: (805) 963-9532 Fax: (805) 966-9801

DESIGN JHC CHECKED BEF

BRET. E. FOSTER DATE:
PROJECT ENGINEER
R.C.E. 48,267 (EXP. 06-30-10)

TITLE SHEET

SANTA MONICA MOUNTAINS CONSERVANCY
MALIBU, CALIFORNIA

P&S PROJECT NO. 13638.05
SHEET 1 OF 63
PLAN DATE JANUARY 10, 2010