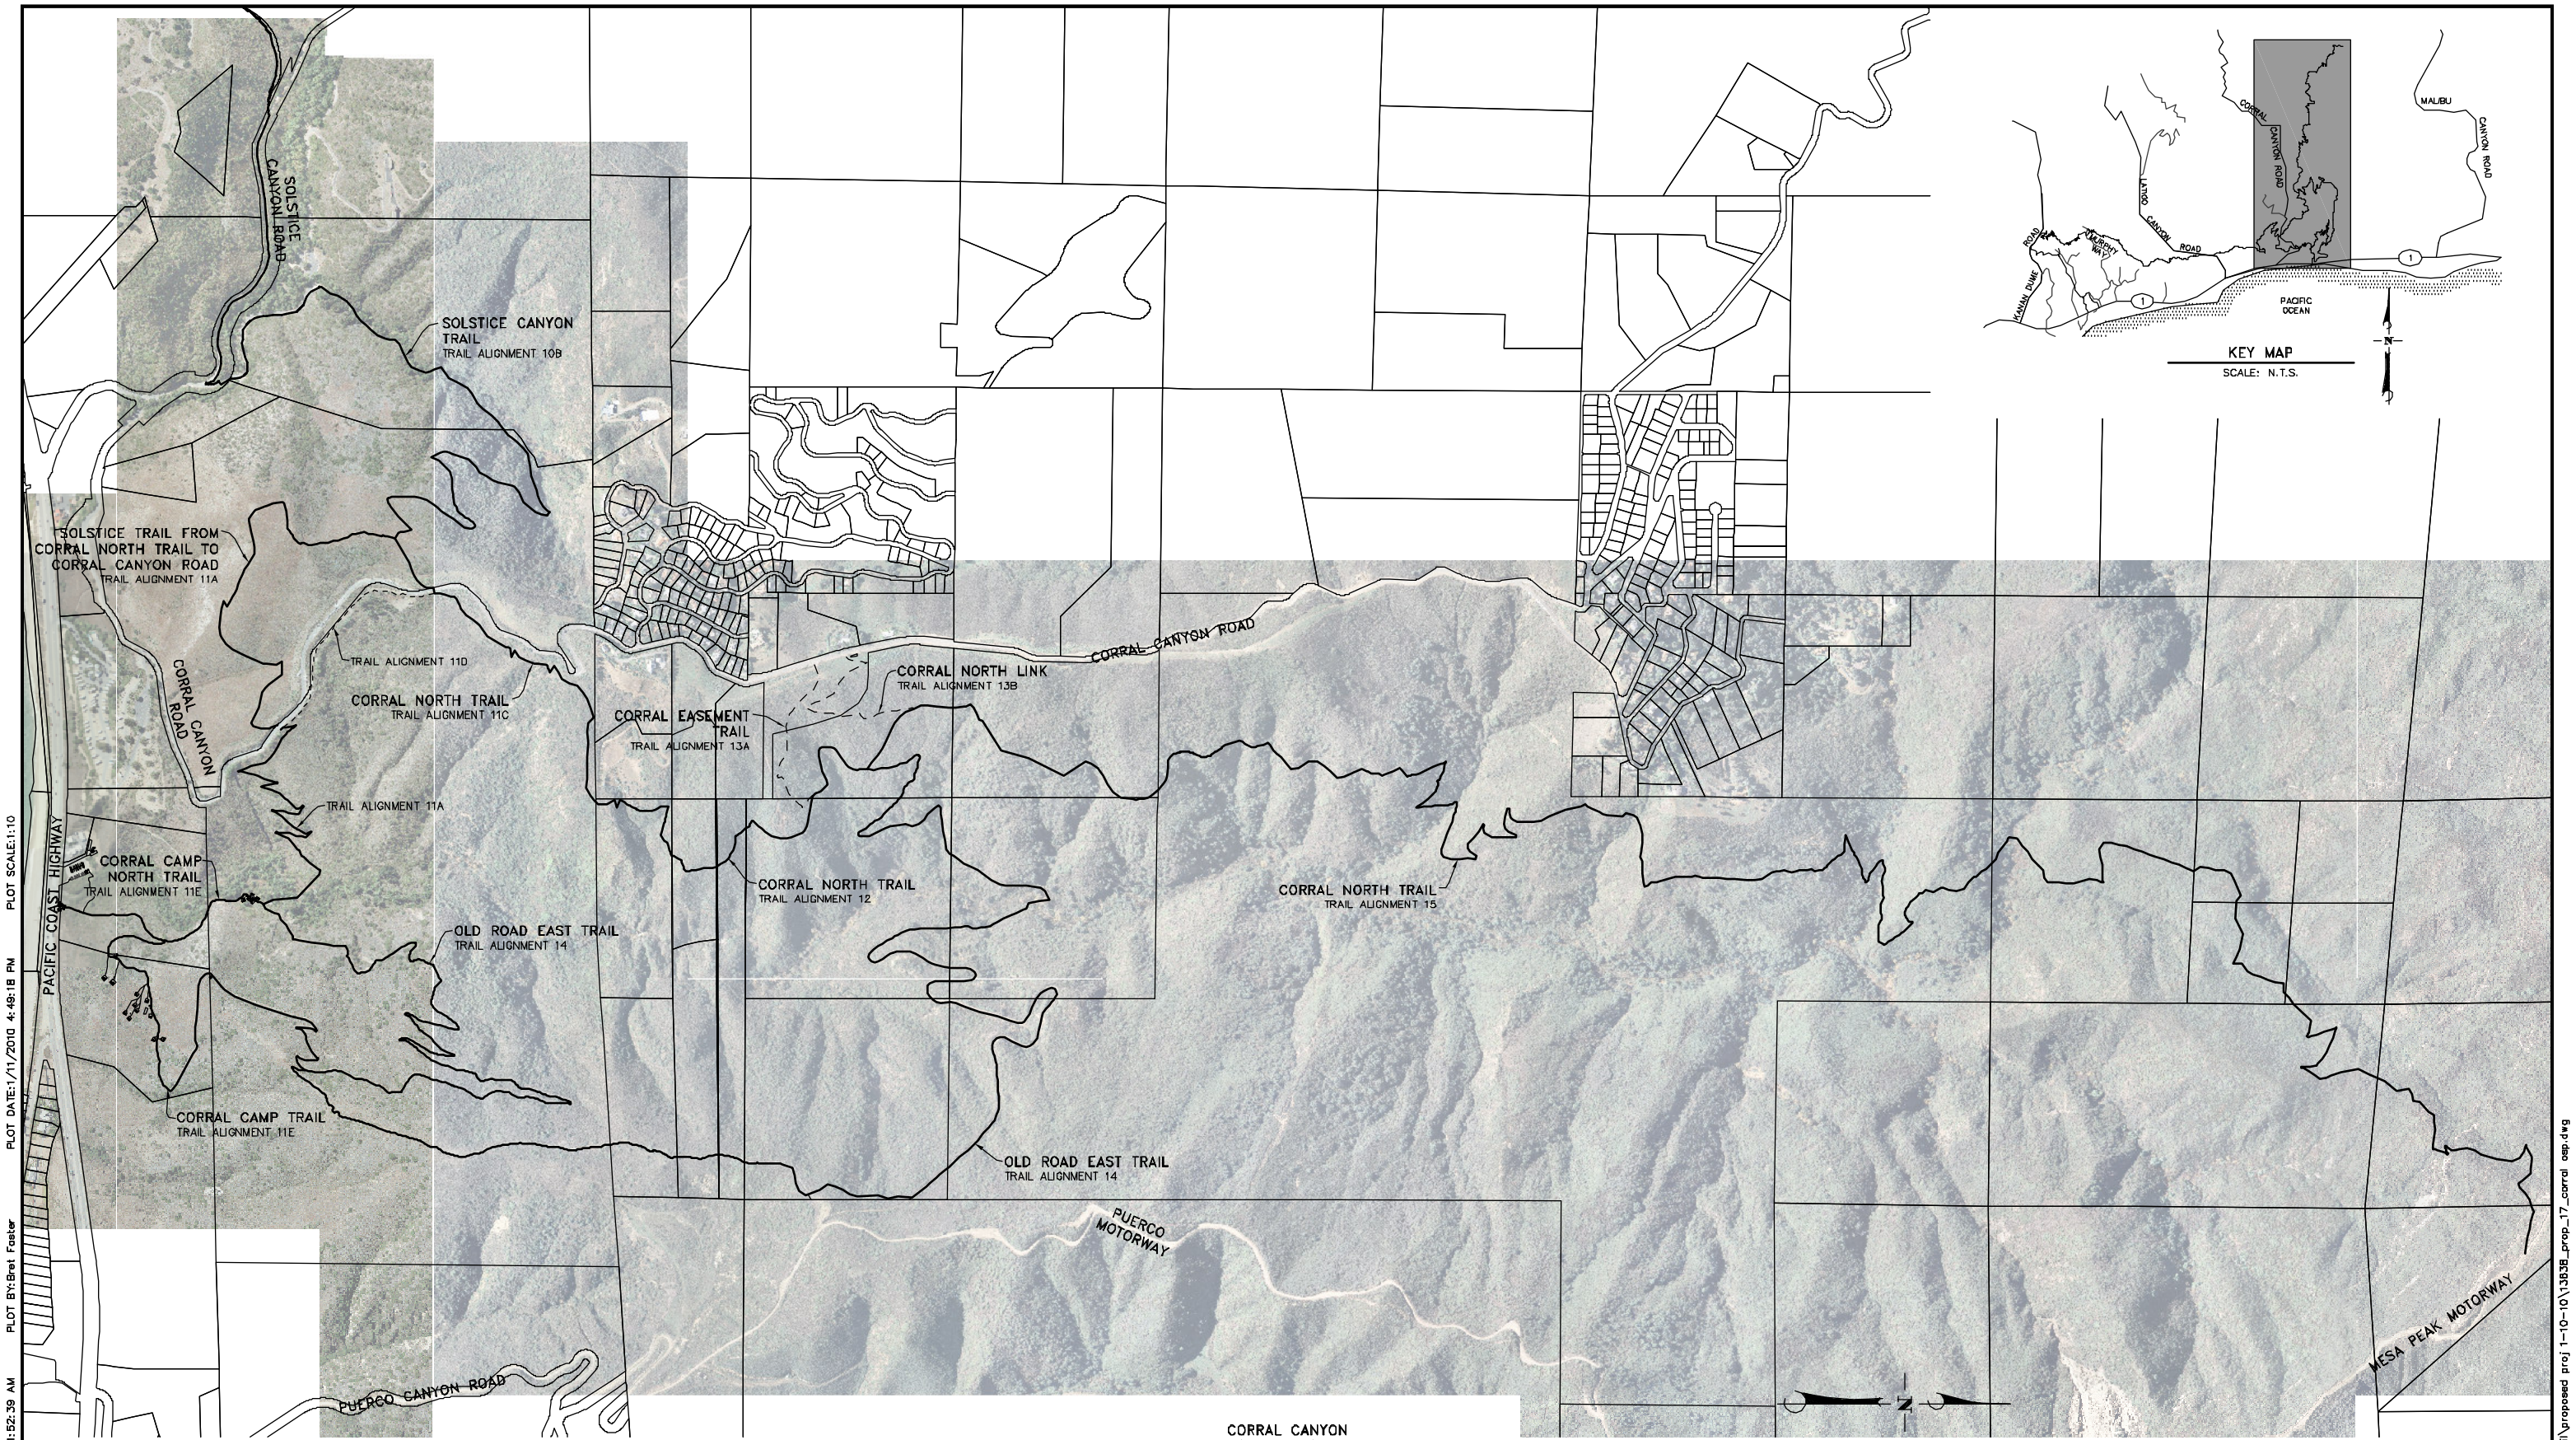

CORRAL CANYON
OVERALL SITE PLAN

CONCEPT - PROPOSED PROJECT

PLOT SCALE:1:10
PLOT DATE:1/11/2010 4:49:18 PM
PLOT BY:Bret Foster
34-ENG SAVE DATE:1/9/2010 11:52:39 AM

DRAWING:F:\acad\work\13638\civil\proposed proj 1-10-10\13638_prop_17_corral cap.dwg

DUDEK
621 CHAPALA STREET
SANTA BARBARA, CA 93101
(805) 963-0651

NO.	DATE	REVISIONS	APPD.

Penfield & Smith
Engineers • Surveyors • Planners
• Construction Management •
111 East Victoria Street, Santa Barbara, CA 93101
Phone: (805) 963-9532 Fax: (805) 966-9801

DESIGN JHC CHECKED BEF
BRET. E. FOSTER DATE:
PROJECT ENGINEER
R.C.E. 48,267 (EXP. 06-30-10)

REVIEWED BY:
SIGNATURE DATE

OVERALL SITE PLAN
CORRAL CANYON
SANTA MONICA MOUNTAINS CONSERVANCY
MALIBU, CALIFORNIA

P&S PROJECT NO. 13638.05
SHEET 17 OF 63
PLAN DATE JANUARY 10, 2010