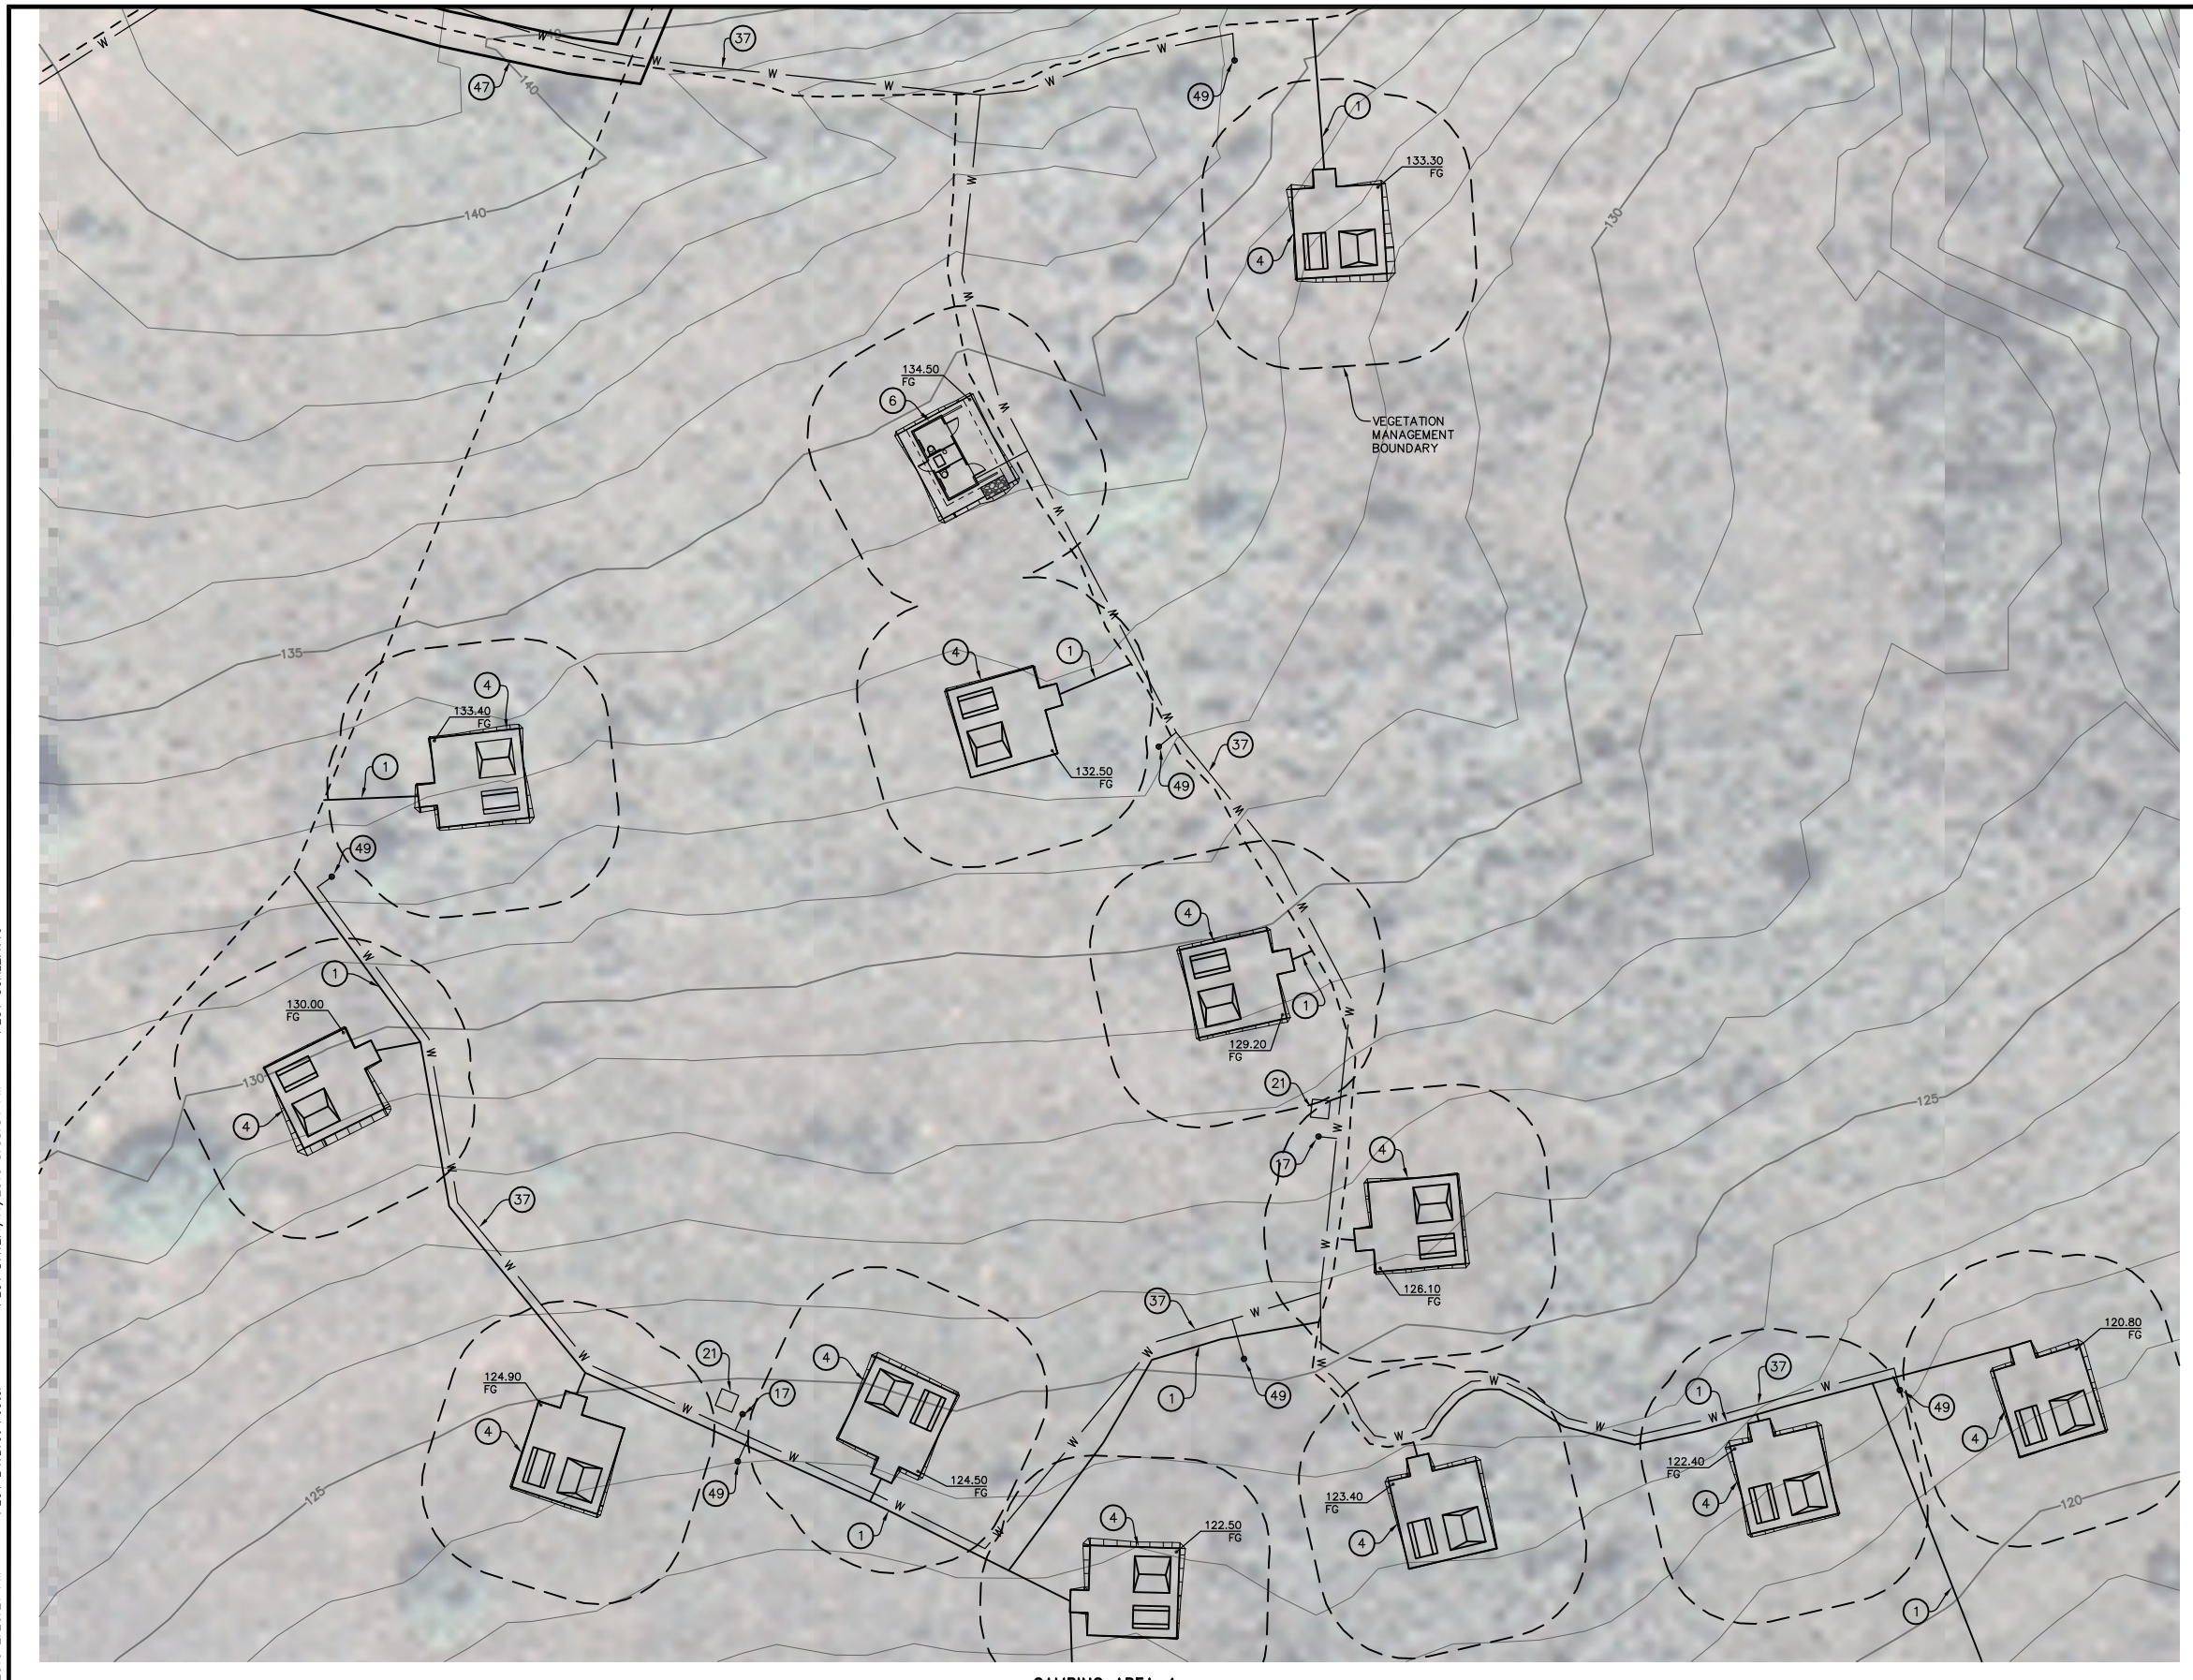

CAMPING AREA 4

CONSTRUCTION NOTES

1. CONSTRUCT TRAIL OR IMPROVE EXISTING TRAIL TO MINIMUM 5' WIDE PER DETAIL C ON SHEET 35.
4. CONSTRUCT SMALL CAMPSITE TYPE 1 PER LOCATION AND GRADING SHOWN HERE ON. CONSTRUCT LAYOUT PER DETAIL B ON SHEET 35.
6. CONSTRUCT RESTROOM.
17. CONSTRUCT HOSE BIBB.
21. CONSTRUCT DRAINAGE SUMP.
37. CONSTRUCT 4"± PVC WATER LINE PER DETAIL K ON SHEET 36 AND CONNECT TO EXISTING WATER LINE.
47. CONSTRUCT 8' WIDE GRAVEL ACCESS.
49. INSTALL WILDLAND FIRE HYDRANT AND 100' FIRE HOSE WITH REEL PER DETAIL P ON SHEET 36.

LEGEND

- - - - - - - - EXISTING TRAIL
— — — — — VEGETATION MANAGEMENT BOUNDARY

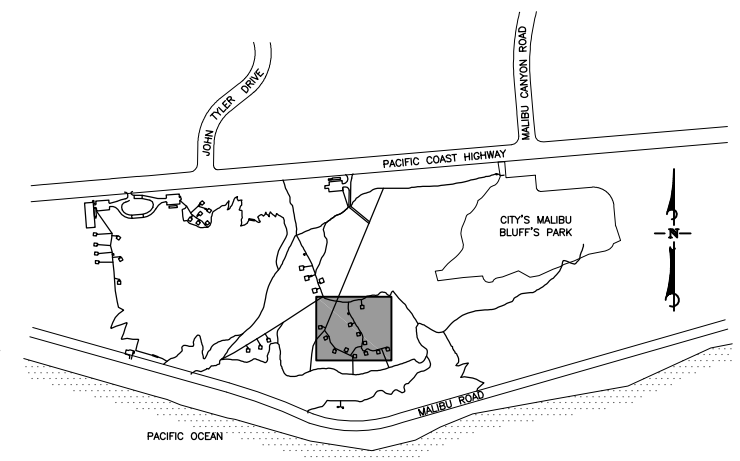

KEY MAP
SCALE: N.T.S.

N

SCALE: 1"=20'
0 20 40 60

CONCEPT - PROPOSED PROJECT

DUDEK
621 CHAPALA STREET
SANTA BARBARA, CA 93101
(805) 963-0651

NO.	DATE	REVISIONS	APPD.

Penfield & Smith
Engineers · Surveyors · Planners · Construction Management ·
111 East Victoria Street, Santa Barbara, CA 93101
Phone: (805) 963-9532 Fax: (805) 966-9801

DESIGN JHC CHECKED BEF
BRET. E. FOSTER DATE:
PROJECT ENGINEER
R.C.E. 48,267 (EXP. 06-30-10)

CAMPING AREA 4
MALIBU BLUFFS
SANTA MONICA MOUNTAINS CONSERVANCY
MALIBU, CALIFORNIA

P&S PROJECT NO. 13638.10
SHEET 33 OF 63
PLAN DATE JANUARY 10, 2010

34-ENG SAVE DATE: 1/9/2010 2:20:21 PM PLOT BY:Bret Foster PLOT DATE:1/11/2010 5:08:34 PM PLOT SCALE:1:10
DRAWING:r:\acad\work\13638\civil\proposed proj 1-10-10\13638_prop_30-34_mbluff.dwg