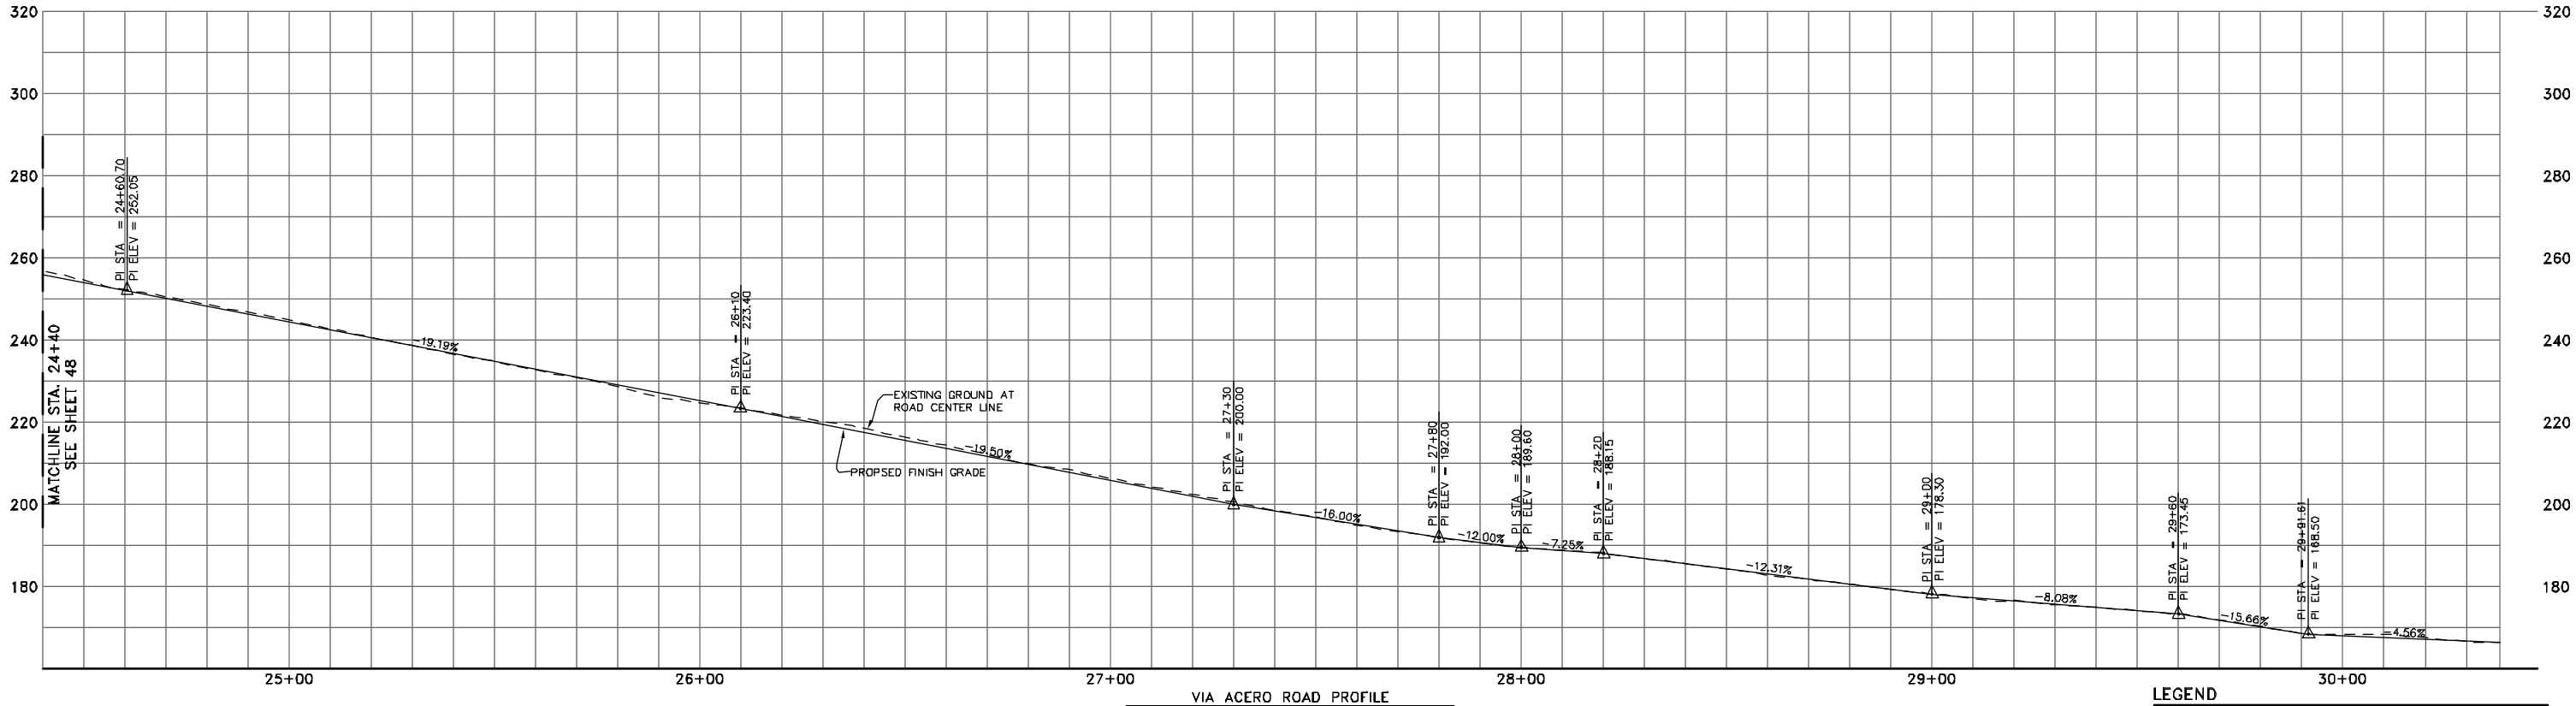

VIA ACERO ROAD PROFILE

LEGEND

- ADDITIONAL WIDTH REQUIRED TO OBTAIN 20-FOOT ROAD WIDTH
- CENTER LINE OF PROPOSED 20-FOOT WIDE ACCESS ROAD – VIA ACERO
- PROPOSED AC PAVEMENT ROAD
- PROPERTY LINE

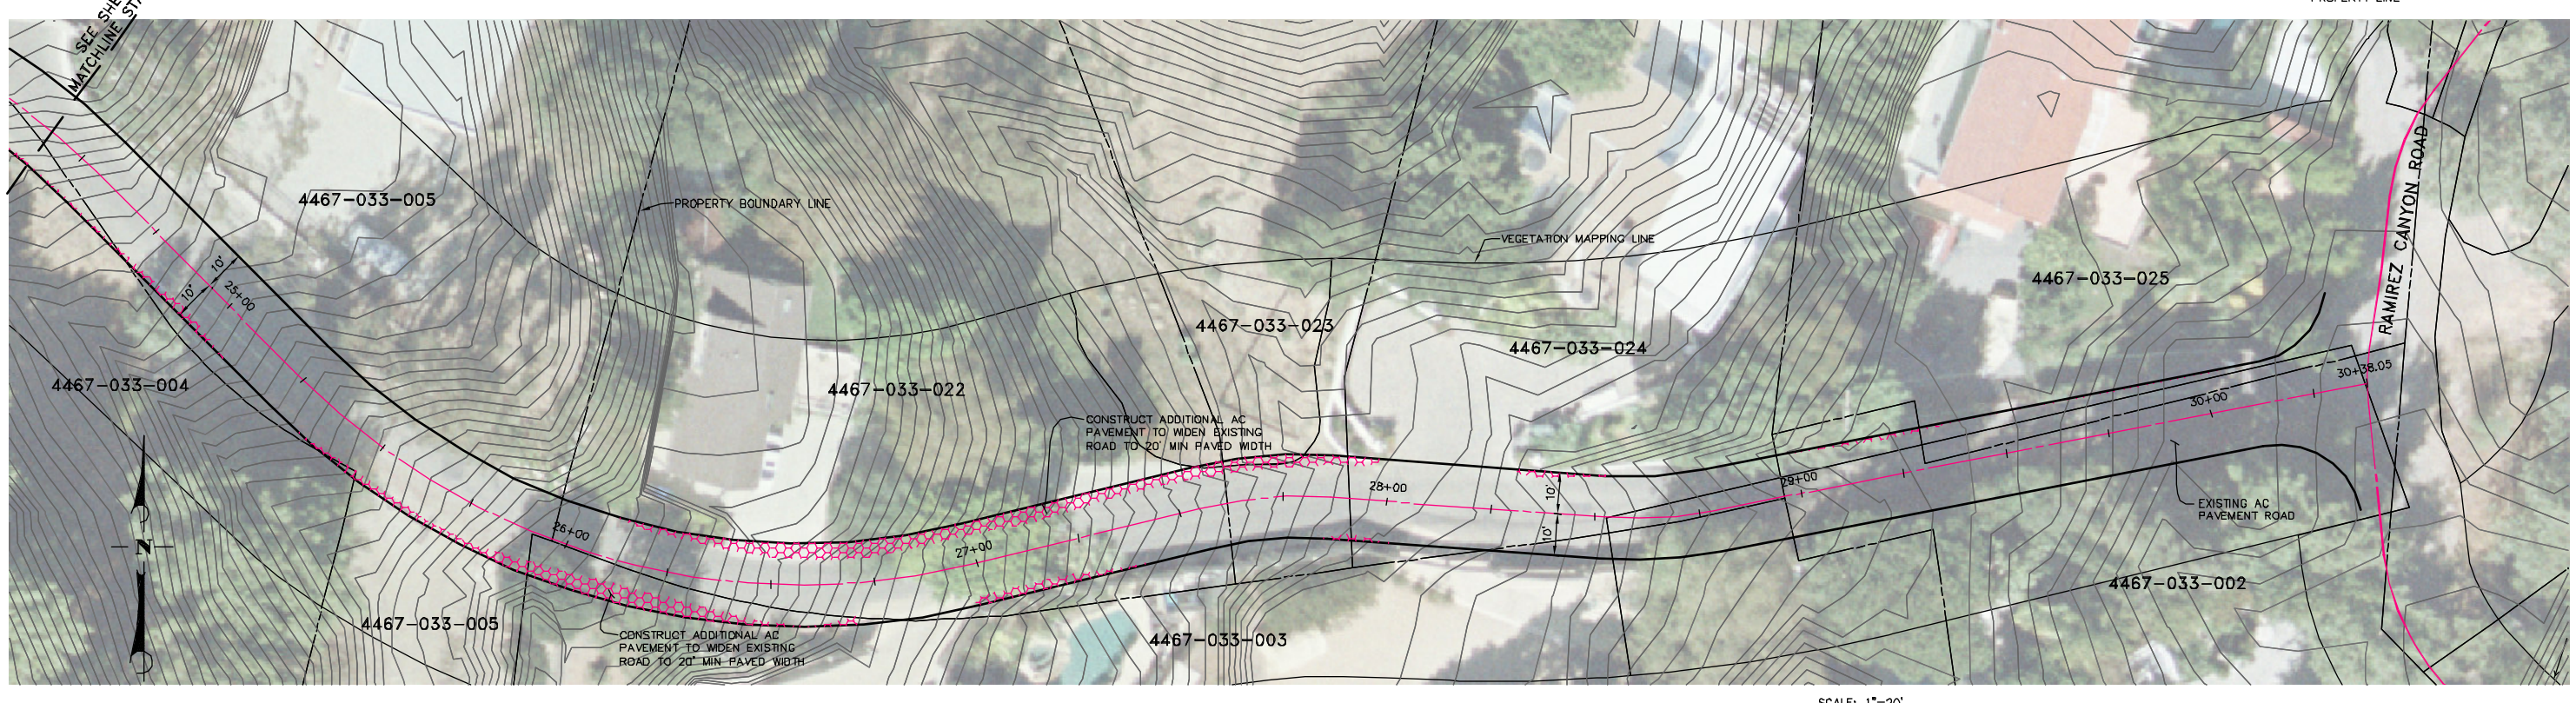

VIA ACERO ROAD PLAN

SCALE: 1"=20'
0 20 40 60

CONCEPT - PROPOSED PROJECT

DUDEK
621 CHAPALA STREET
SANTA BARBARA, CA 93101
(805) 963-0651

NO.	DATE	REVISIONS	APPD.

Penfield & Smith
Engineers • Surveyors • Planners • Construction Management
111 East Victoria Street, Santa Barbara, CA 93101
Phone: (805) 963-9532 Fax: (805) 966-9801

DESIGN JHC CHECKED BEF
BRET. E. FOSTER DATE:
PROJECT ENGINEER
R.C.E. 48,267 (EXP. 06-30-10)

STATION 24+40 TO 30+47.57
VIA ACERO ROAD
SANTA MONICA MOUNTAINS CONSERVANCY
MALIBU, CALIFORNIA

P&S PROJECT NO. 13638.05
SHEET 49 OF 63
PLAN DATE JANUARY 10, 2010

34-ENG SAVE DATE: 1/11/2010 7:03:41 AM PLOT BY: Bret Foster PLOT DATE: 1/11/2010 5:39:16 PM PLOT SCALE: 1:1

DRAWING: r:\acad\work\13638\civil\proposed proj 1-10-10\13638_prop_45-49_via acero.dwg