


KANAN DUME TO
RAMIREZ CANYON PROFILE

SCALE: 1"=250' HORZ; 1"=100'

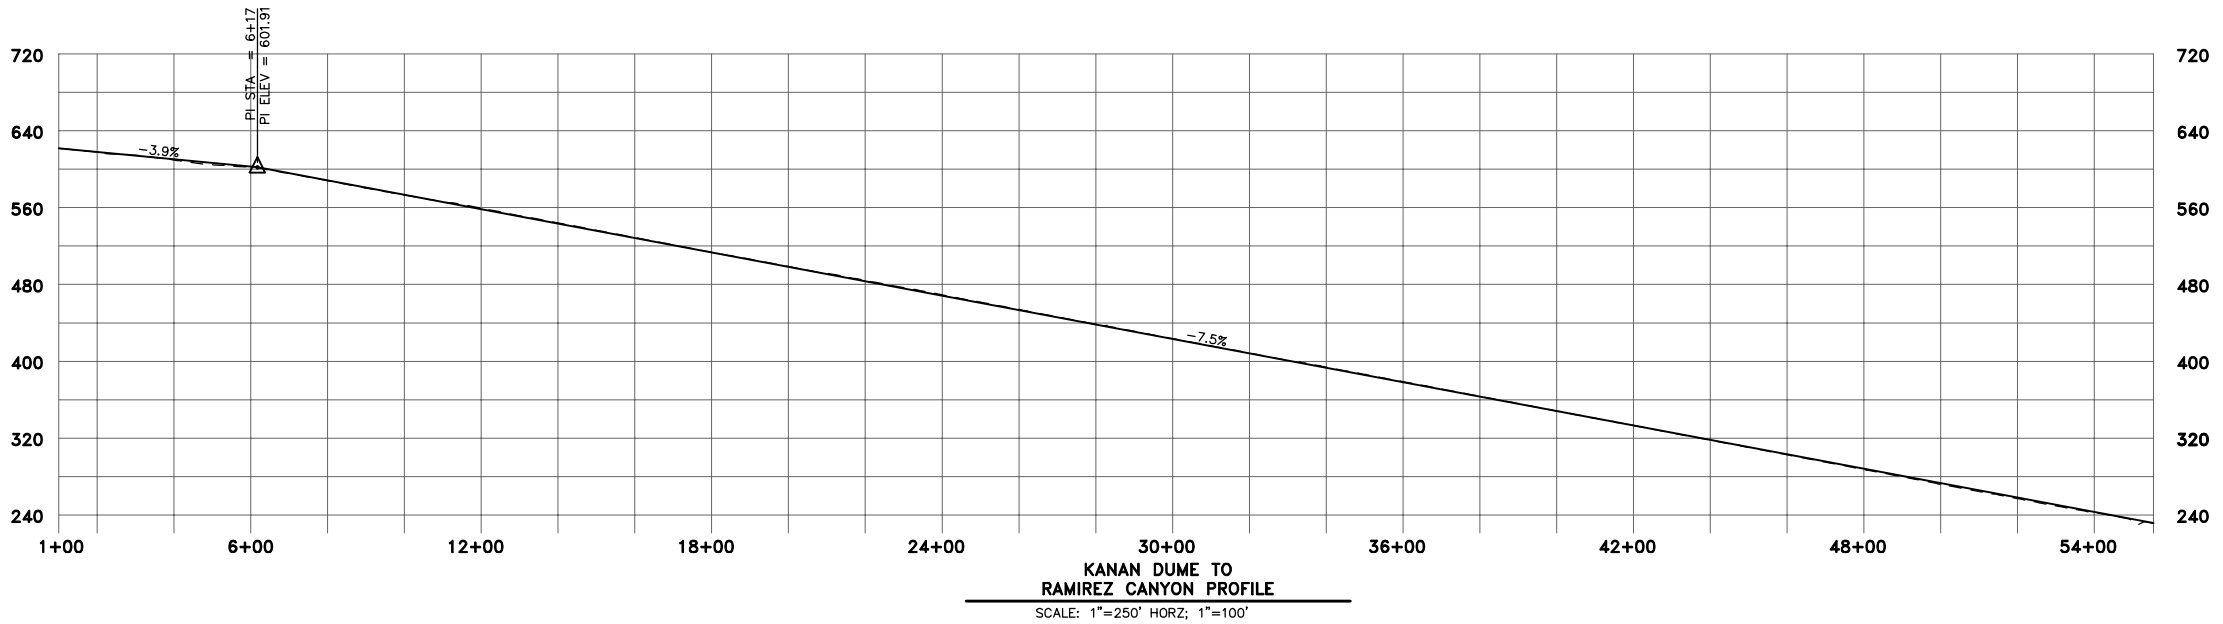


KEY MAP

SCALE: N.T.S.




KANAN DUME TO
RAMIREZ CANYON PLAN

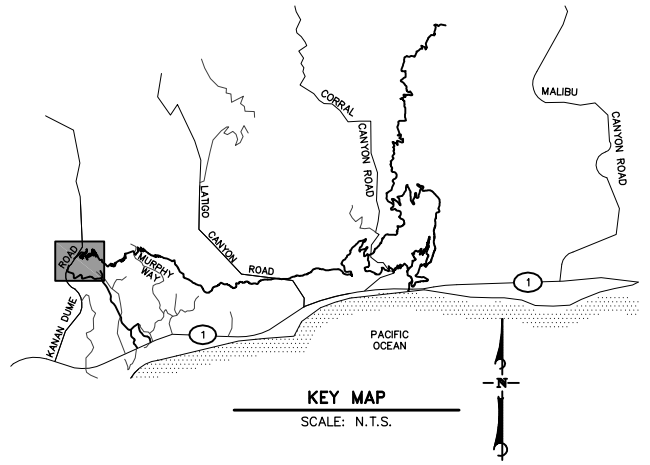


**CONCEPT - PROPOSED PROJECT**


DUDEK
621 CHAPALA STREET
SANTA BARBARA, CA 93101
(805) 963-0651

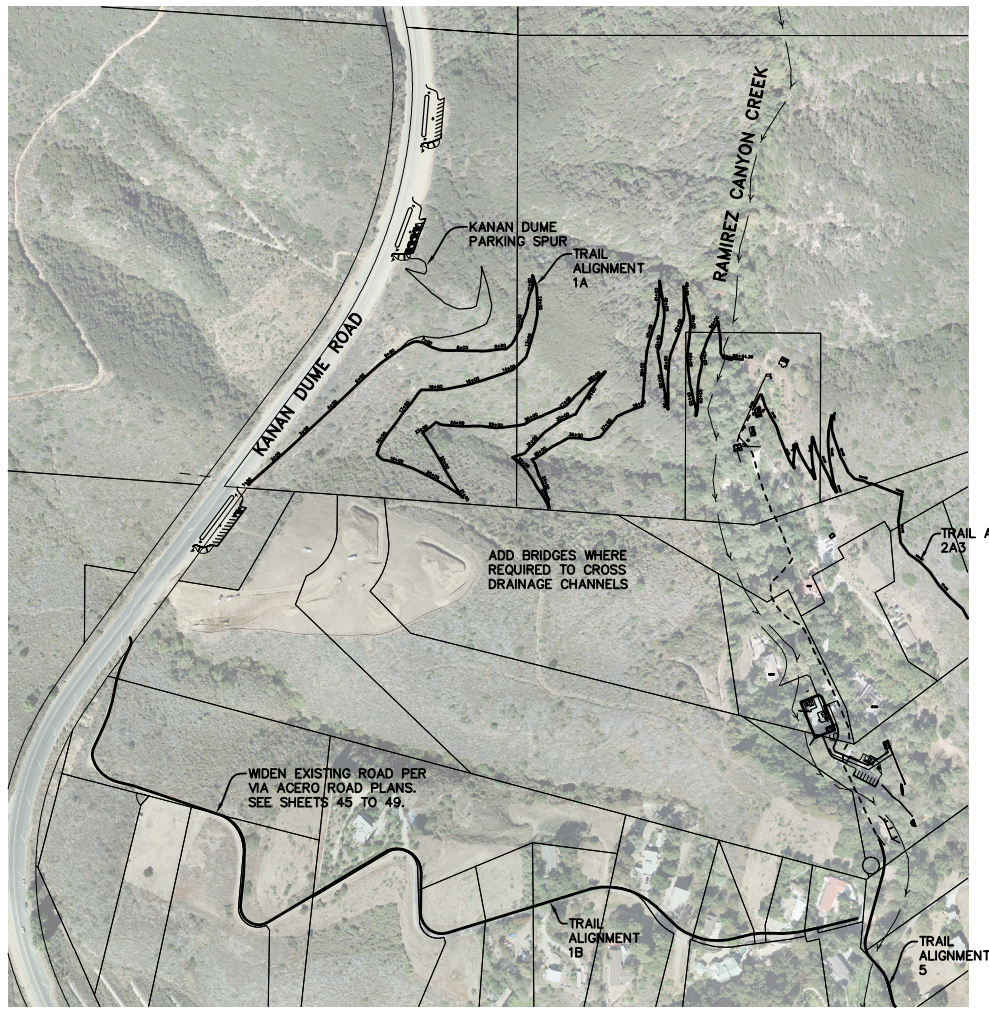
| NO. | DATE | REVISIONS | APPD. |
|---|---|---|---|
| | | | |


Penfield & Smith
Engineers · Surveyors · Planners · Construction Management ·
111 East Victoria Street, Santa Barbara, CA 93101
Phone: (805) 963-9532 Fax: (805) 966-9801

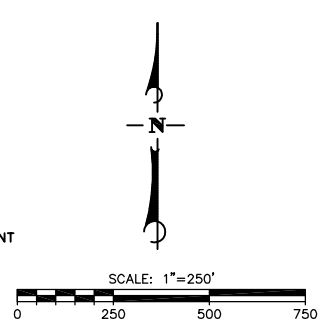
DESIGN JHC CHECKED BEF

BRET. E. FOSTER DATE:

PROJECT ENGINEER

R.C.E. 48,267 (EXP. 06-30-10 )

PLAN AND PROFILE
KANAN DUME TO RAMIREZ CANYON
SANTA MONICA MOUNTAINS CONSERVANCY
MALIBU, CALIFORNIA

P&S PROJECT NO. 13638.05

SHEET 9 OF 63

PLAN DATE JANUARY 10, 2010


PLOT SCALE:1:10
PLOT DATE:1/11/2010 4:27:27 PM
PLOT BY:Bret Foster
34-ENG SAVE DATE: 1/9/2010 10:03:31 AM
DRAWING:r:\acad\work\13638\civil\proposed proj 1-10-10\13638_prop_09-11_pp.dwg