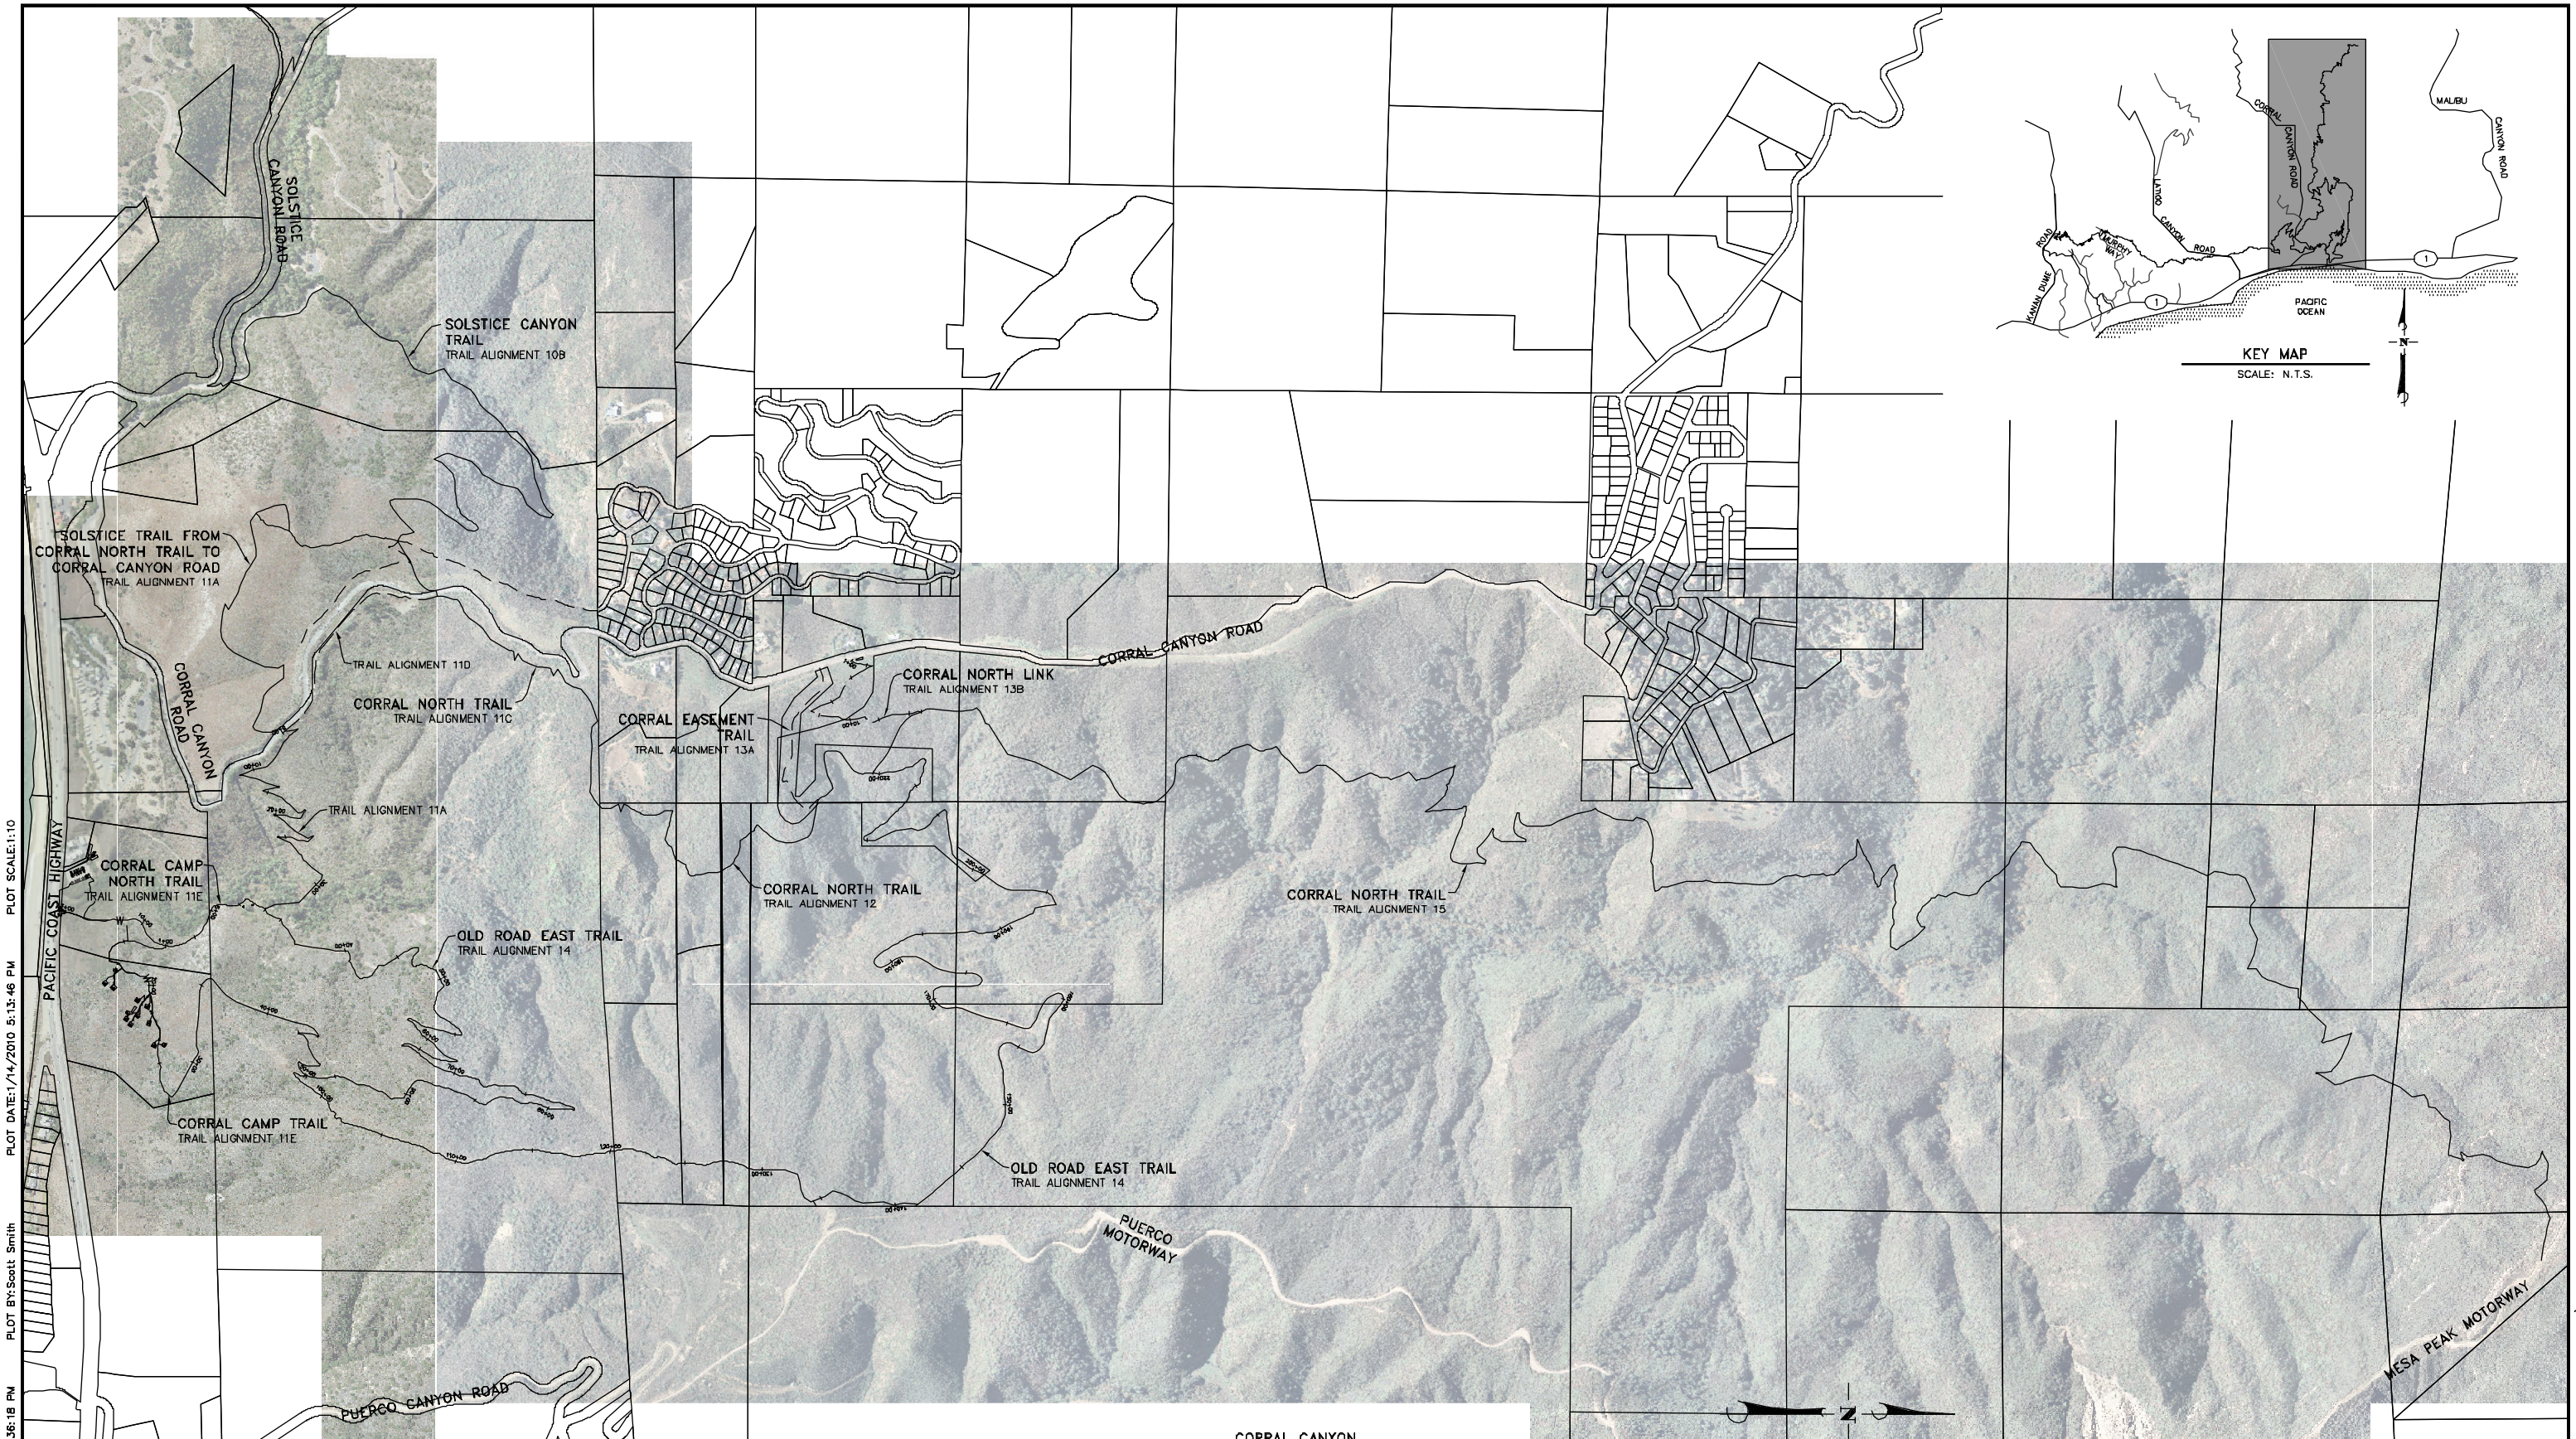


CORRAL CANYON
OVERALL SITE PLAN

# CONCEPT - 2002 LCP ALTERNATIVE

PLOT SCALE:1:10
PLOT DATE:1/14/2010 5:13:46 PM
PLOT BY:Scott Smith
34-ENG SAVE DATE:1/14/2010 2:36:18 PM

DRAWING:r:\acad\work\13638\civil\2002 lcp alt 1-14-10\13638_2002lcp_17_corral osp.dwg

**DUDEK**
621 CHAPALA STREET
SANTA BARBARA, CA 93101
(805) 963-0651

| NO. | DATE | REVISIONS | APPD. |
|---|---|---|---|
| | | | |

Penfield & Smith
Engineers • Surveyors • Planners • Construction Management
111 East Victoria Street, Santa Barbara, CA 93101
Phone: (805) 963-9532 Fax: (805) 966-9801

DESIGN JHC CHECKED BEF
BRET. E. FOSTER DATE:
PROJECT ENGINEER
R.C.E. 48,267 (EXP. 06-30-10)

REVIEWED BY:
SIGNATURE DATE

OVERALL SITE PLAN
CORRAL CANYON
SANTA MONICA MOUNTAINS CONSERVANCY
MALIBU, CALIFORNIA

P&S PROJECT NO. 13638.05
SHEET 17 OF 63
PLAN DATE JANUARY 14, 2010