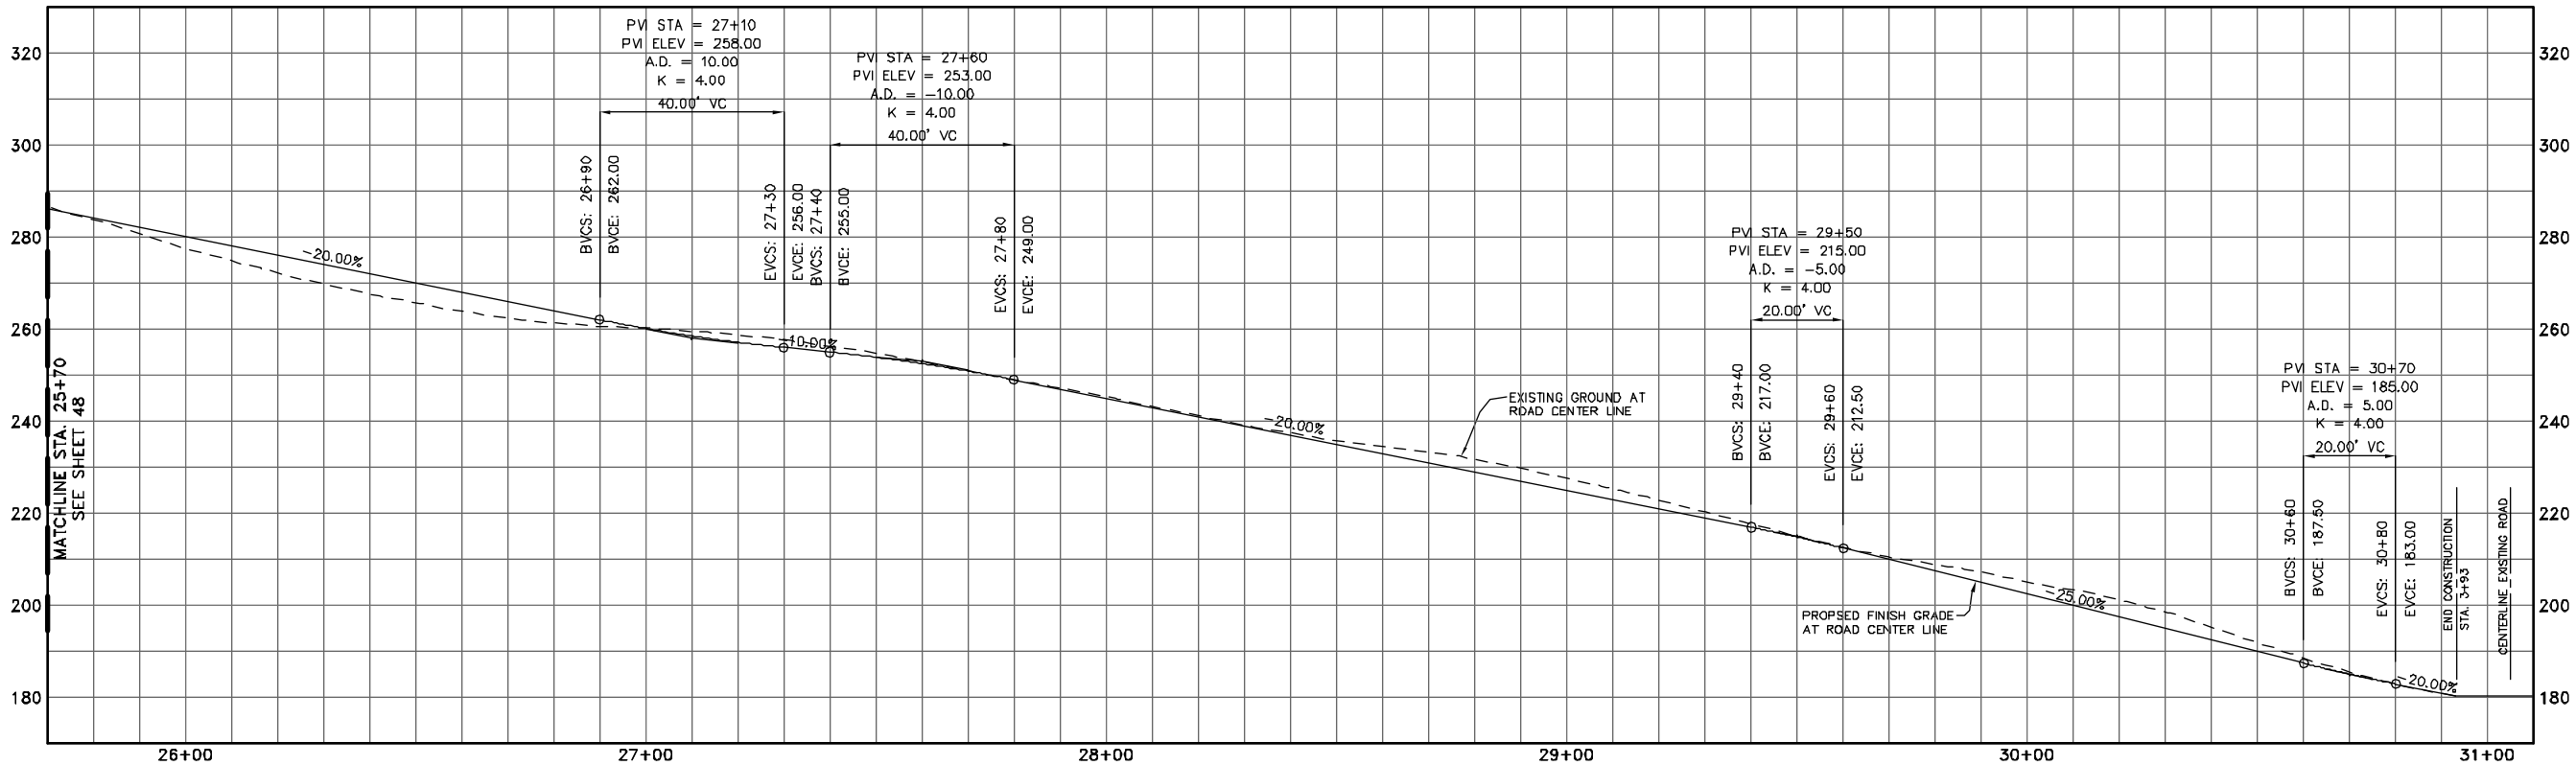

RAMIREZ CANYON PARK ACCESS ROAD
PROFILE VIEW
SCALE HORIZ: 1"=20' VERT: 1"=20'

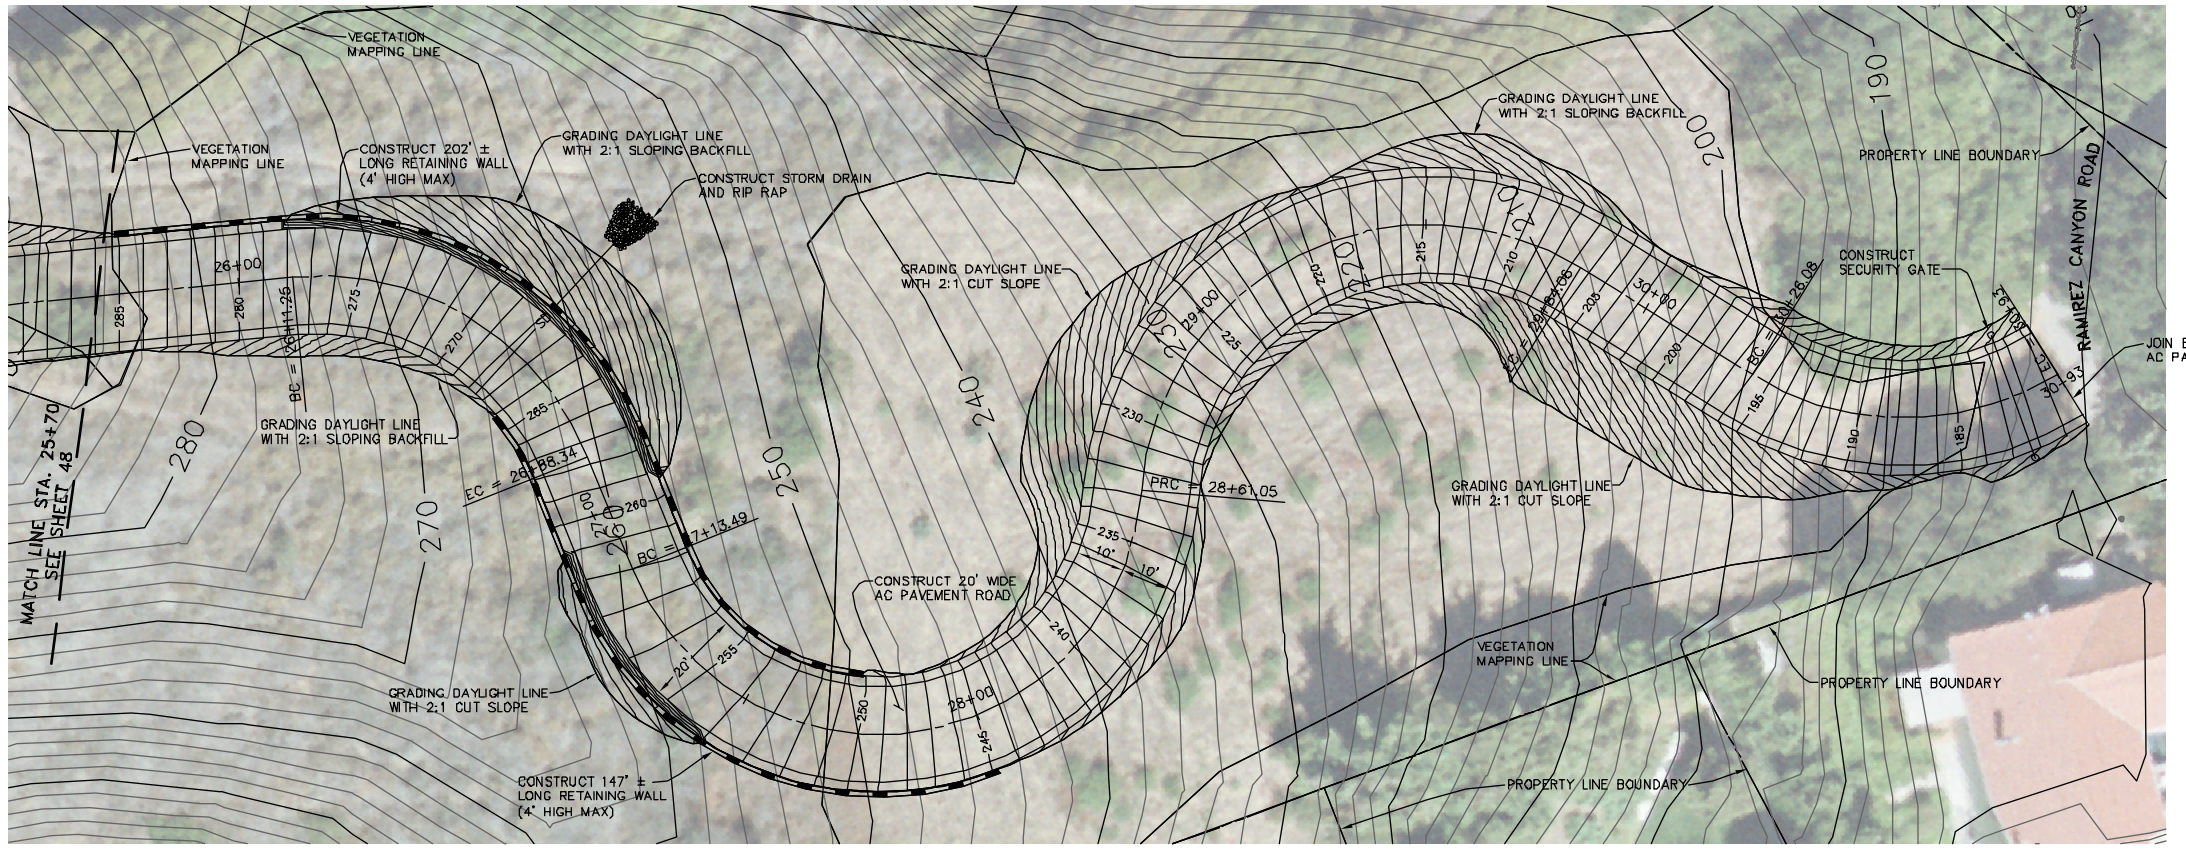

RAMIREZ CANYON PARK ACCESS ROAD
PLAN VIEW

LEGEND

- CENTER LINE OF PROPOSED 20-FOOT WIDE ACCESS ROAD – VIA ACERO
- PROPERTY LINE
- RETAINING WALL

SCALE: 1"=20'
0 20 40 60

CONCEPT - 2002 LCP ALTERNATIVE

DUDEK
621 CHAPALA STREET
SANTA BARBARA, CA 93101
(805) 963-0651

NO.	DATE	REVISIONS	APPD.

Penfield & Smith
Engineers • Surveyors • Planners • Construction Management
111 East Victoria Street, Santa Barbara, CA 93101
Phone: (805) 963-9532 Fax: (805) 966-9801

DESIGN STS CHECKED BEF
BRET. E. FOSTER DATE:
PROJECT ENGINEER
R.C.E. 48,267 (EXP. 06-30-10)

STATION 25+70 TO 30+93
RAMIREZ CANYON PARK ACCESS ROAD
SANTA MONICA MOUNTAINS CONSERVANCY
MALIBU, CALIFORNIA

P&S PROJECT NO. 1363B.05
SHEET 49 OF 63
PLAN DATE JANUARY 14, 2010

34-ENG SAVE DATE: 1/15/2010 1:04:47 PM PLOT BY: Bret Foster PLOT DATE: 1/15/2010 6:19:10 PM PLOT SCALE: 1:1
DRAWING: r:\acad\work\1363B\civil\2002 lcp alt 1-14-10\1363B_2002lcp_45-49_tauber.dwg