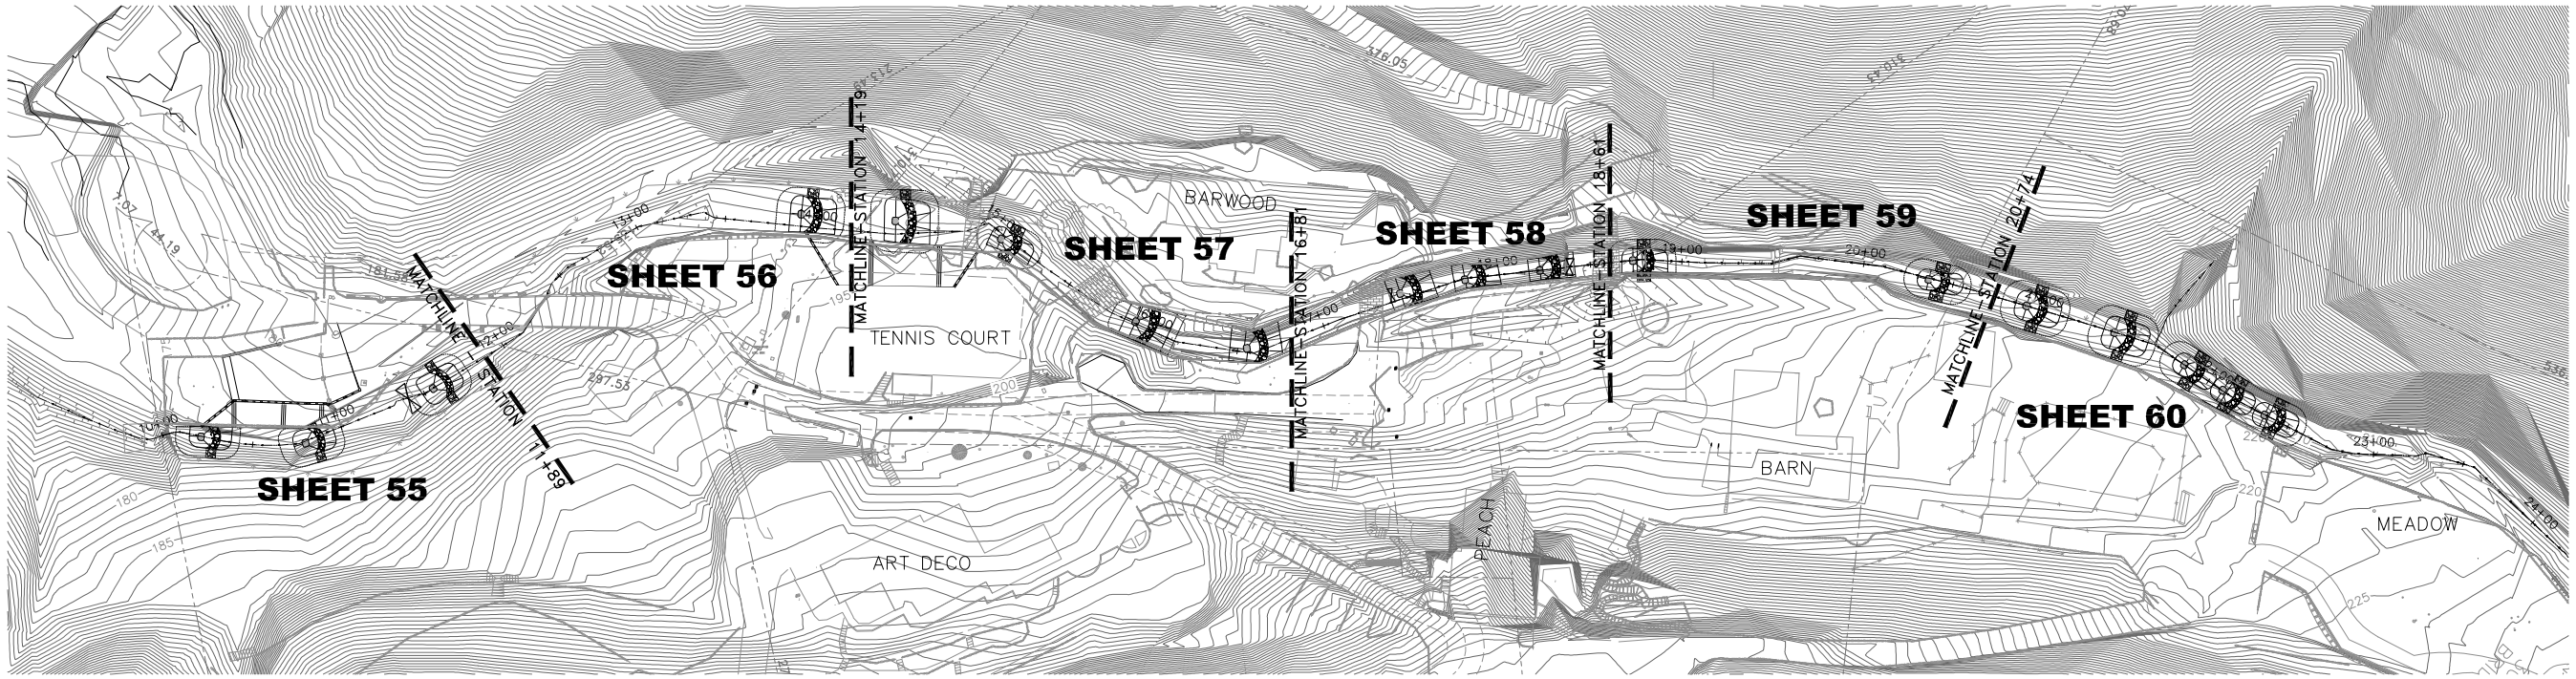


SHEET INDEX MAP

SCALE: 1"=50'

## GENERAL NOTES

1. ALL OF THE IMPROVEMENTS PROPOSED IN THIS 63 SHEET PLAN SET ARE AT CONCEPT LEVEL ONLY. THE DESIGN SHOWN HEREON IS FOR USE IN THE PERMIT PROCESS. UPON APPROVAL, A FINAL DESIGN SHALL BE PERFORMED. THE FINAL DESIGN SHALL BE BASED ON A FINAL GEOLOGIC/GEOTECHNICAL INVESTIGATION AND REPORT, EXISTING UTILITY AND INFRASTRUCTURE RESEARCH, FIELD SURVEY, FINAL ENGINEERING AND IN ACCORDANCE WITH APPLICABLE CODES, LAWS AND THE PROJECT CONDITIONS OF APPROVAL. THIS 63 SHEET PLAN SET IS NOT FOR CONSTRUCTION.
2. CONTRACTOR SHALL DISPOSE OF ALL EXCESS MATERIAL, TRASH, RUBBISH AND DEBRIS GENERATED BY THIS PROJECT IN A LEGAL MANNER OFF-SITE.
3. CONTRACTOR SHALL RETAIN AND REUSE ON-SITE, TO THE MAXIMUM EXTENT PRACTICAL, ROCK AND SOIL GENERATED IN CREEK WORK AND GRADING. ROCK, GRAVEL AND SANDS EXCAVATED IN THE CREEK BOTTOM SHALL BE RE-USED AS FILL BEHIND BOULDER BERMS, ROCK (12" AND LARGER) SALVAGED FROM BANK EXCAVATIONS SHALL BE USED AS TOE ROCK ALONG ROCK WALLS. EXCESS SOIL SHALL BE SPREAD AT DESIGNATED LOCATIONS ON-SITE.
4. CONTRACTOR SHALL REPAIR OR REPLACE DAMAGED PATHWAY TO PRE CONSTRUCTION CONDITION.
5. EXISTING WALL SHOWN FOR SCHEMATIC PURPOSES. CONTRACTOR TO FIELD VERIFY WALL LOCATION AND ADJUST DESIGN ACCORDINGLY WITH PRIOR CONSENT OF ENGINEER.
6. LOCATION OF BOULDER BERMS ARE APPROXIMATE. THEY MAY BE ADJUSTED BY 5' UP OR DOWN STREAM TO BEST FIT FIELD CONDITIONS.

**CONCEPT - 2002 LCP ALTERNATIVE**

| NO. | DATE | REVISIONS | APPD. |
|---|---|---|---|
| | | | |

Penfield & Smith
Engineering · Surveying · Planning · Construction Management ·
111 East Victoria Street, Santa Barbara, CA 93101
Phone: (805) 963-9532 Fax: (805) 966-9801

DESIGN CAS CHECKED BEF

CRAIG A. STEWARD DATE: 09/30/09
PROJECT ENGINEER
R.C.E. 37253 (EXP. 06-30-10 )

SHEET INDEX MAP AND NOTES
RAMIREZ CREEK RESTORATION/ENHANCEMENT
SANTA MONICA MOUNTAINS CONSERVANCY
MALIBU, CALIFORNIA

P&S PROJECT NO. 13638.07
SHEET 54 OF 63
PLAN DATE JANUARY 14, 2010

34-ENG SAVE DATE:1/14/2010 10:11:40 AM PLOT BY:Bret Foster PLOT DATE:1/15/2010 10:36:37 AM PLOT SCALE:1:79.86
DRAWING:r:\acad\work\13638\civil\2002 lcp alt 1-14-10\13638_2002lcp_53-63_ramirez creek.dwg