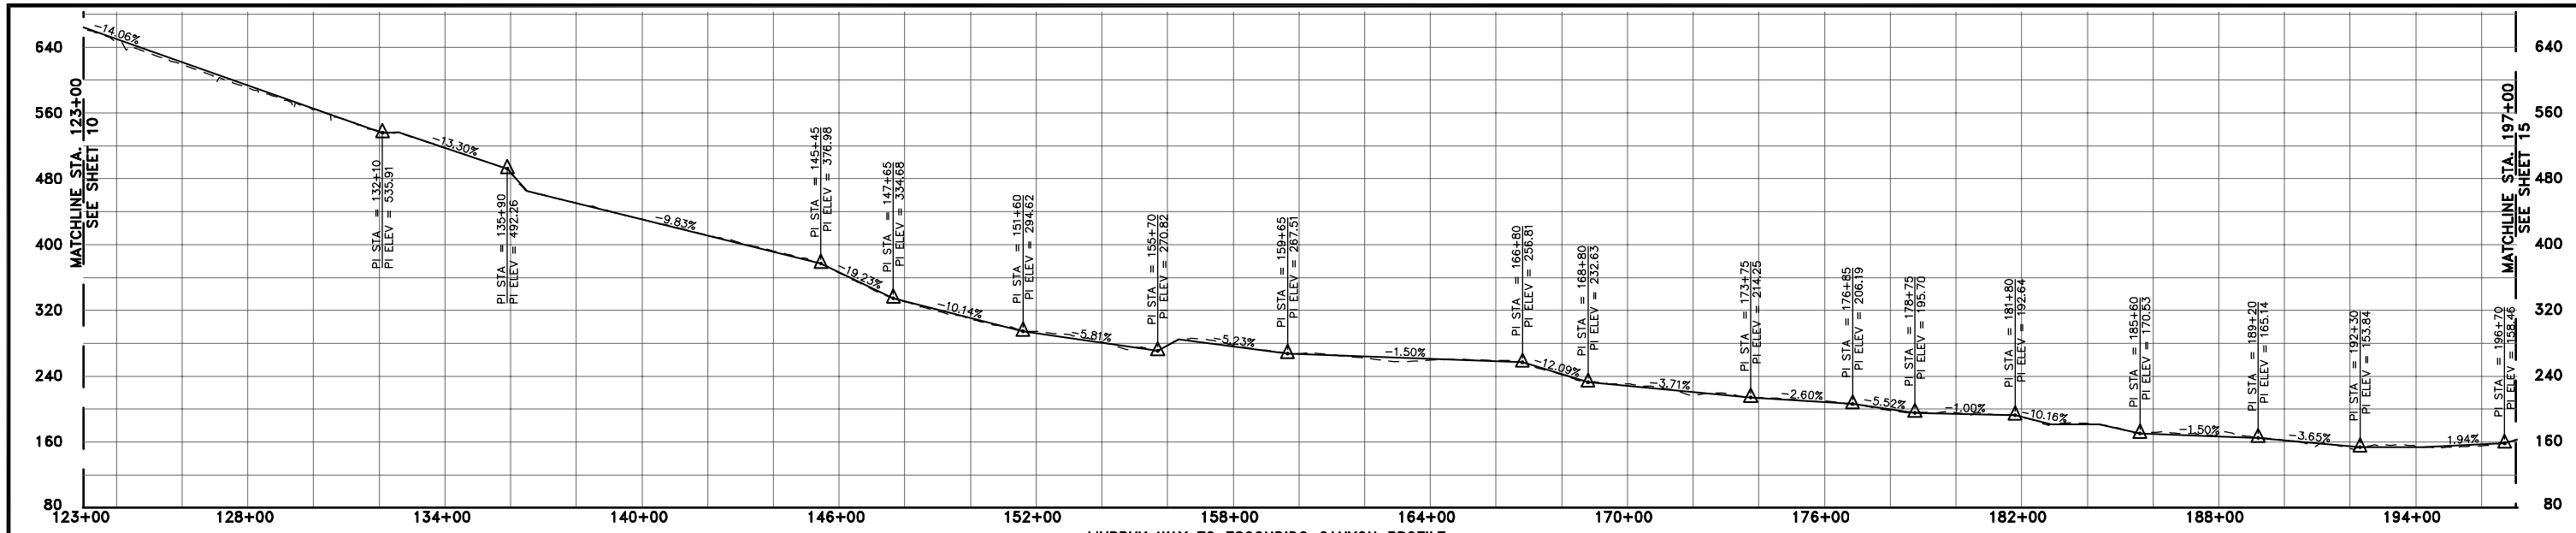

MURPHY WAY TO ESCONDIDO CANYON PROFILE

SCALE: 1"=250' HORZ; 1"=100'

MURPHY WAY TO ESCONDIDO CANYON PLAN

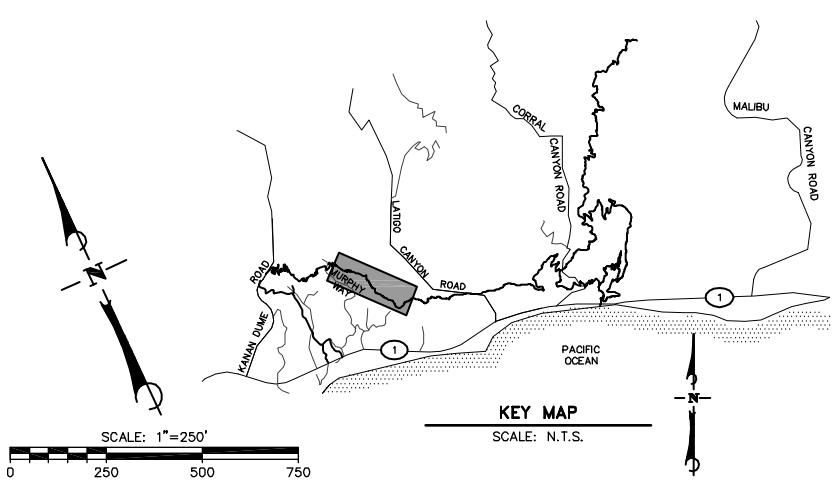

KEY MAP

SCALE: N.T.S.

CONCEPT - REDESIGN ALTERNATIVE

DUDEK
621 CHAPALA STREET
SANTA BARBARA, CA 93101
(805) 963-0651

NO.	DATE	REVISIONS	APPD.

Penfield & Smith
Engineers · Surveyors · Planners · Construction Management ·
111 East Victoria Street, Santa Barbara, CA 93101
Phone: (805) 963-9532 Fax: (805) 966-9801

DESIGN JHC CHECKED BEF

BRET. E. FOSTER DATE:

PROJECT ENGINEER

R.C.E. 48,267 (EXP. 06-30-10)

PLAN AND PROFILE
MURPHY WAY TO ESCONDIDO CANYON
SANTA MONICA MOUNTAINS CONSERVANCY
MALIBU, CALIFORNIA

P&S PROJECT NO. 13638.05

SHEET 11 OF 63

PLAN DATE JANUARY 15, 2010

34-ENG SAVE DATE: 1/15/2010 11:40:50 AM PLOT BY:Scott Smith PLOT DATE:1/15/2010 11:43:10 AM PLOT SCALE:1:10
DRAWING: r:\acad\work\13638\civil\redesign alt 1-15-10\13638_redesign_09-11_pp.dwg