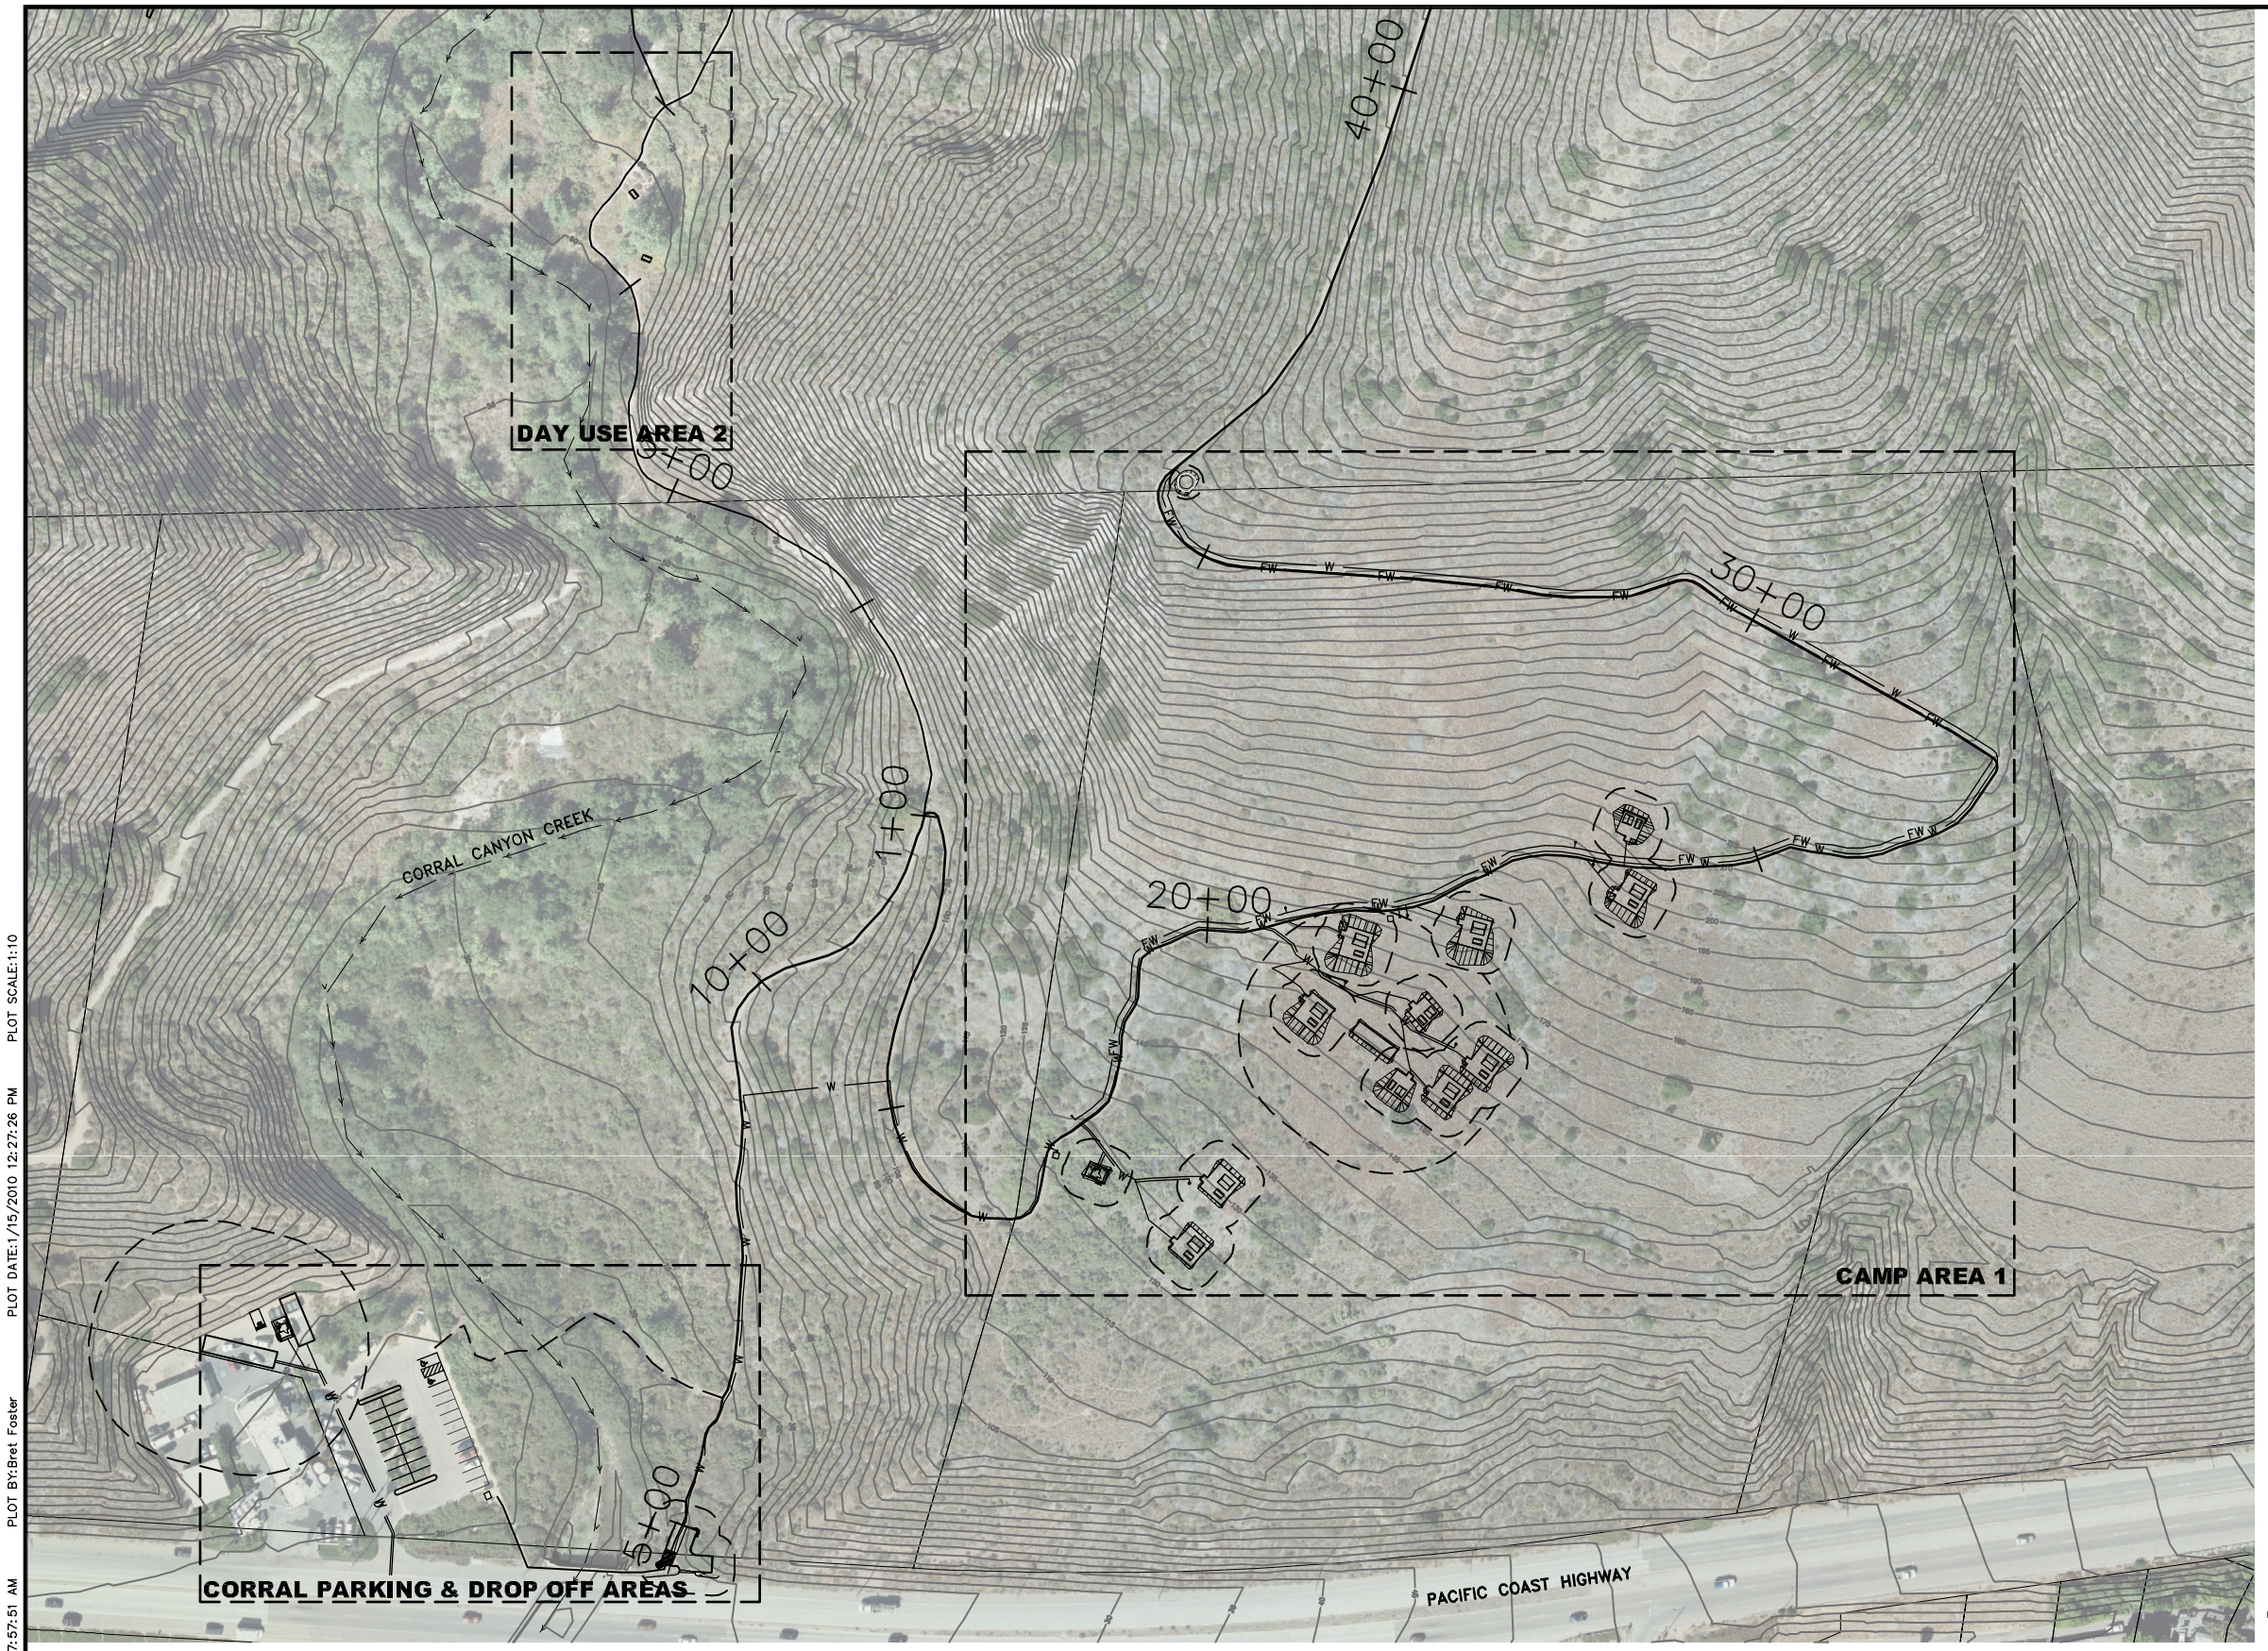

CORRAL CANYON SITE PLAN

CORRAL CANYON SITE IMPROVEMENTS EARTHWORK ESTIMATE

	CUT (C.Y)	FILL (C.Y.)	WALL LENGTH (FT)
CAMPING AREA	230	360	0
PARKING AREA	40	5	55
TANK	5	5	0
SUBTOTAL	275	370	55
20% CONTINGENCY	55	75	10
TOTAL	**330**	**445**	**65**

TRAIL EARTHWORK ESTIMATE

	CUT (C.Y)	FILL (C.Y.)	TRAIL LENGTH (FT)	WALL LENGTH (FT)
SOLSTICE TO CORRAL TRAIL	1,360	280	7,814	2,340
CORRAL NORTH TRAIL	3,960	830	23,794	11,110
OLD ROAD WEST TRAIL	270	60	1,484	200
CORRAL EASEMENT TRAIL	200	50	1,167	510
CORRAL NORTH LINK TRAIL	240	50	1,376	420
CORRAL CAMP TRAIL	810	170	840	840
CORRAL CAMP NORTH TRAIL	140	30	794	40
OLD ROAD EAST TRAIL	3,780	770	21,540	5,760
SUBTOTAL	10,760	2,240	–	21,220
20% CONTINGENCY	2,160	450	–	4,250
TOTAL	**12,920**	**2,690**	**58,809**	**25,370**

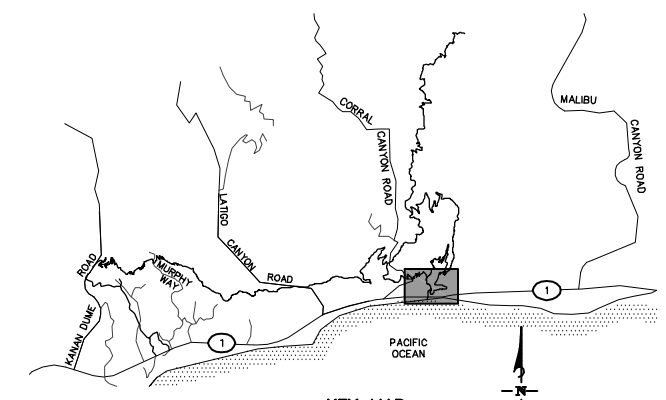

KEY MAP
SCALE: N.T.S.

N

N

SCALE: 1"=80'
0 80 160 240

CONCEPT - REDESIGN ALTERNATIVE

DUDEK
621 CHAPALA STREET
SANTA BARBARA, CA 93101
(805) 963-0651

NO.	DATE	REVISIONS	APPD.

Penfield & Smith
Engineers · Surveyors · Planners · Construction Management ·
111 East Victoria Street, Santa Barbara, CA 93101
Phone: (805) 963-9532 Fax: (805) 966-9801

DESIGN JHC/TRG CHECKED BEF
BRET. E. FOSTER DATE:
PROJECT ENGINEER
R.C.E. 48,267 (EXP. 06-30-10)

SITE PLAN
CORRAL CANYON
SANTA MONICA MOUNTAINS CONSERVANCY
MALIBU, CALIFORNIA

P&S PROJECT NO. 13638.05
SHEET 25 OF 63
PLAN DATE JANUARY 15, 2010

34-ENG SAVE DATE: 1/15/2010 7:57:51 AM PLOT BY:Bret Foster PLOT DATE:1/15/2010 12:27:26 PM PLOT SCALE:1:10
DRAWING:r:\acad\work\13638\civil\redesign alt 1-15-10\13638_redesign_25_corral sp.dwg