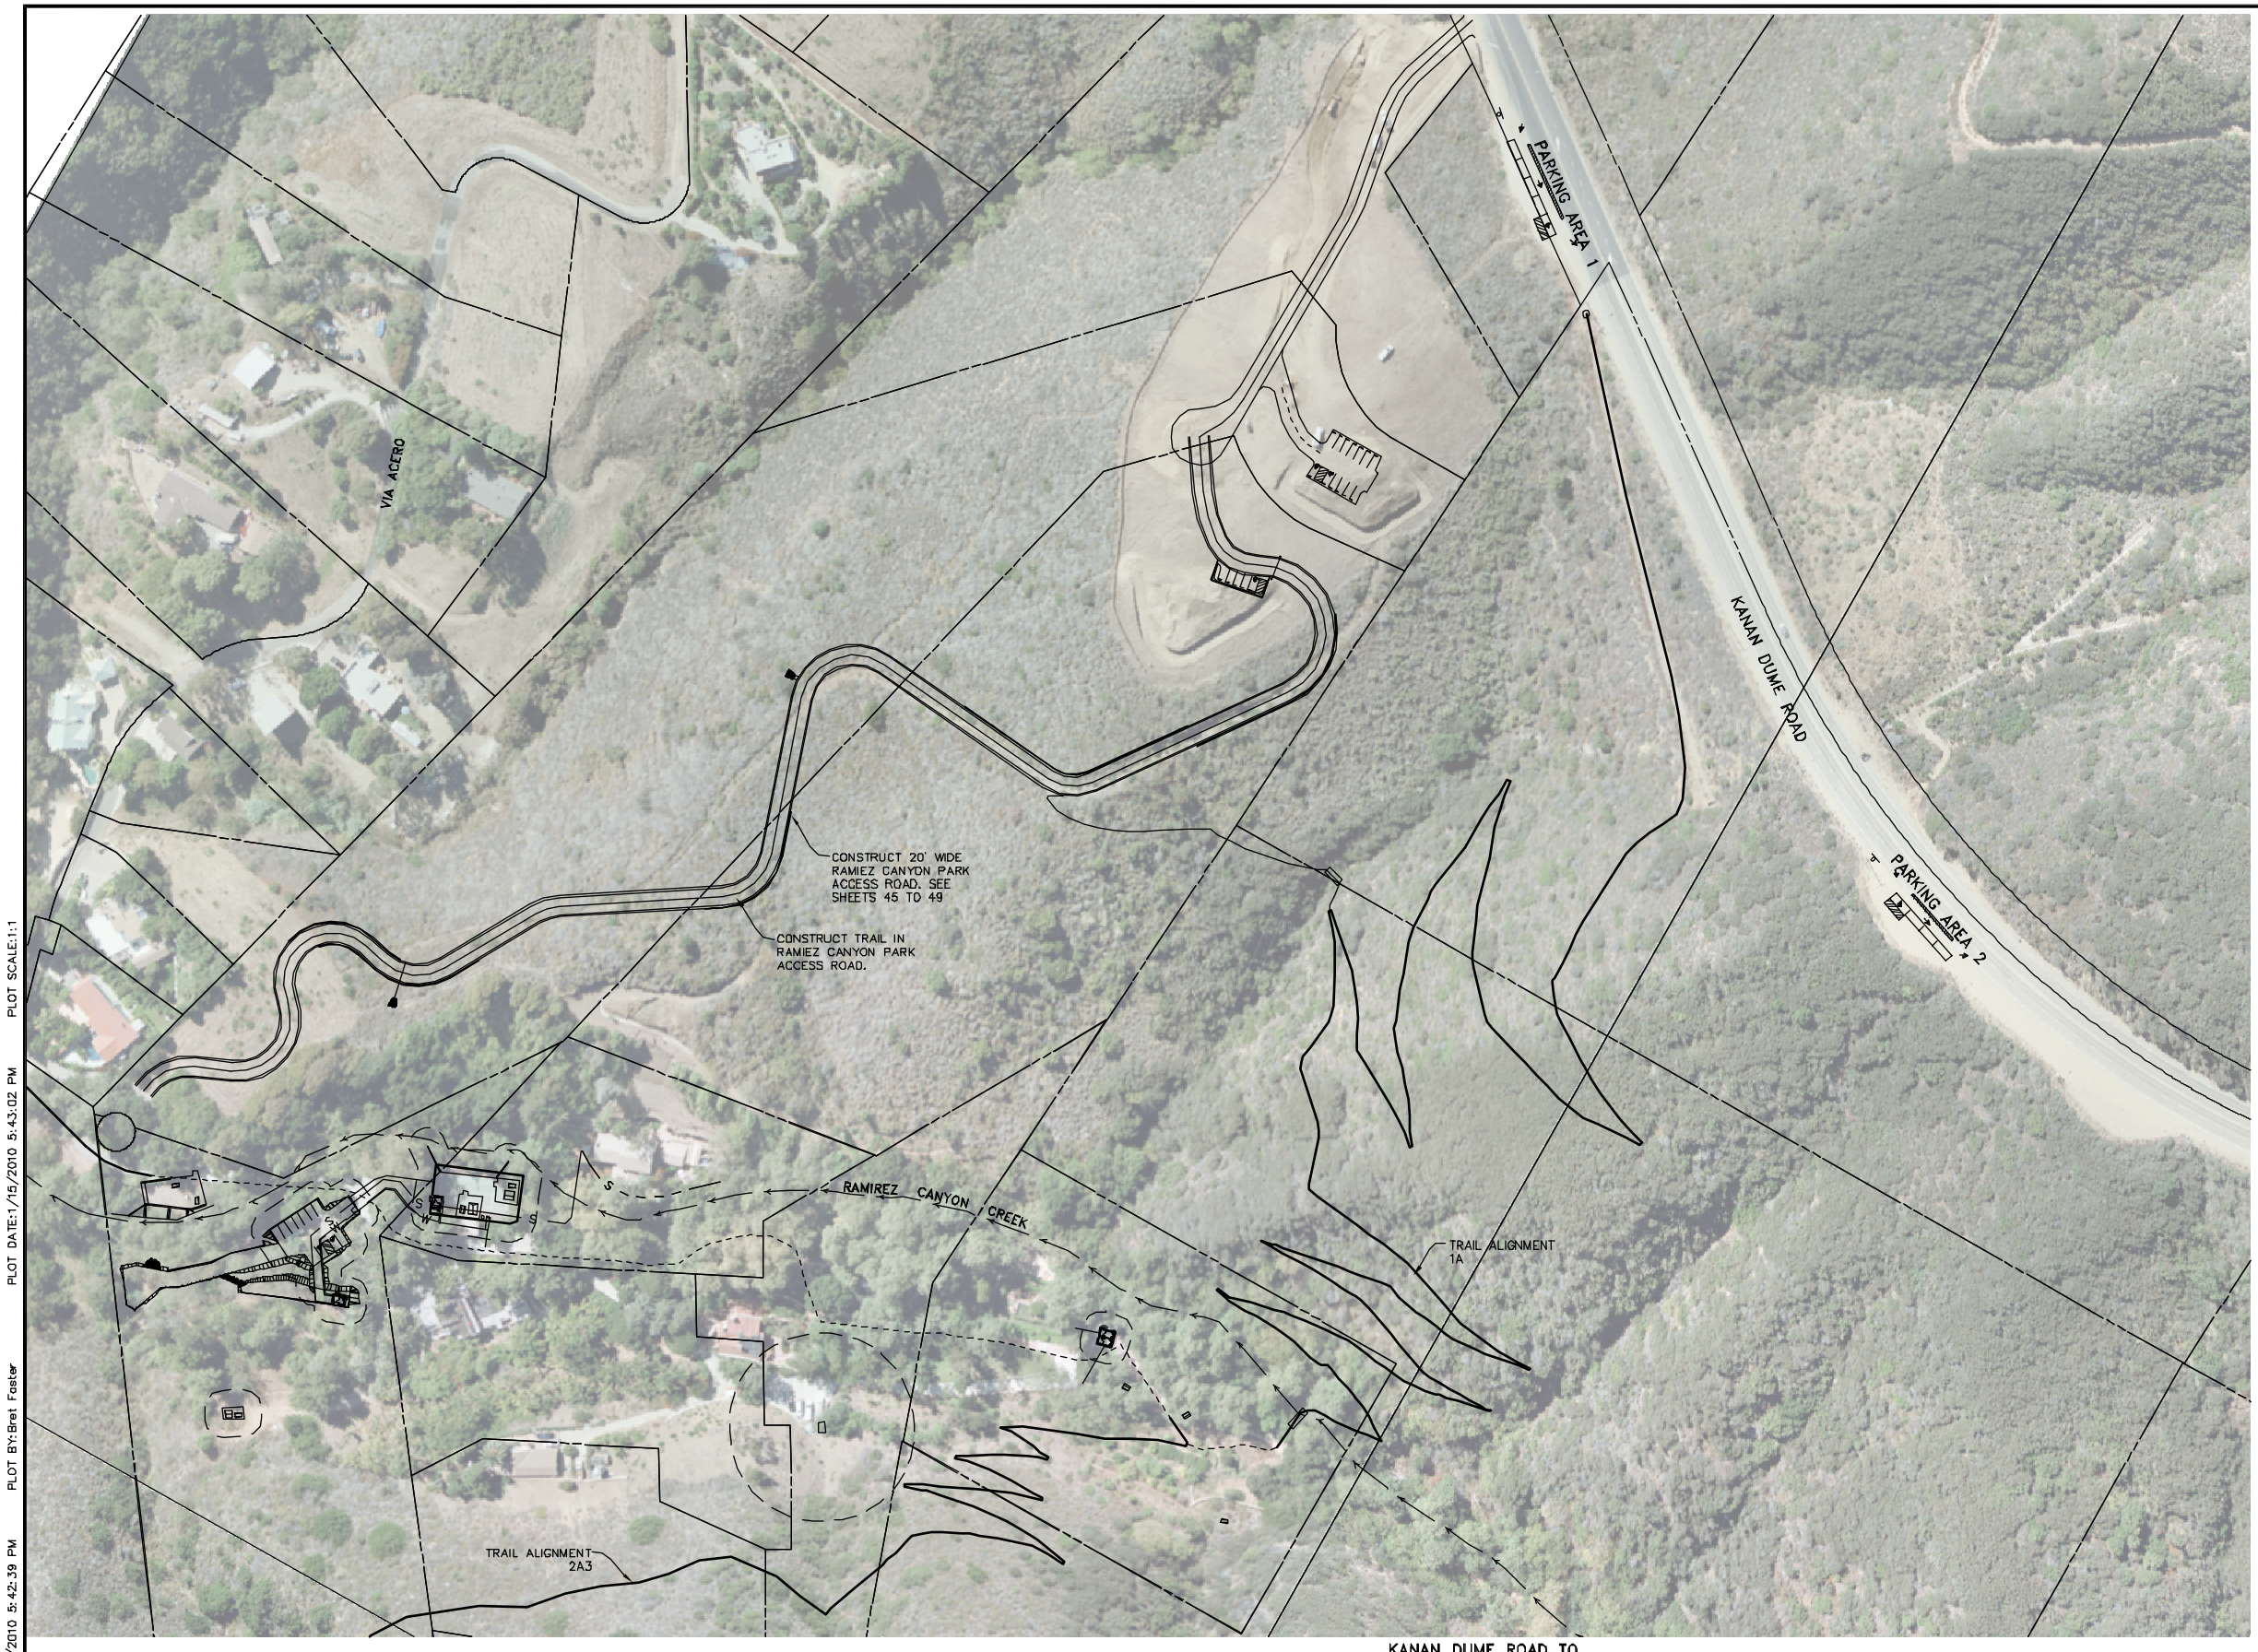

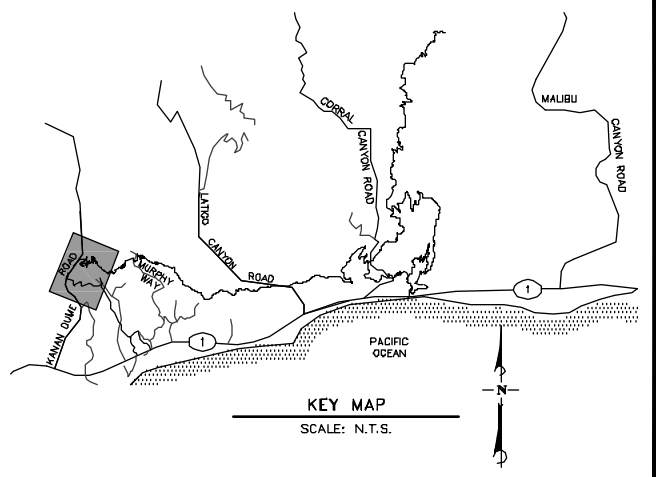

KEY MAP
SCALE: N.T.S.

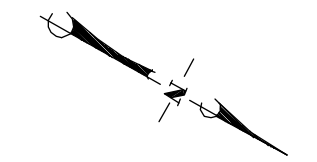

KANAN DUME ROAD TO RAMIREZ CANYON PLAN

CONCEPT - REDESIGN ALTERNATIVE

DUDEK
621 CHAPALA STREET
SANTA BARBARA, CA 93101
(805) 963-0651

NO.	DATE	REVISIONS	APPD.

Penfield & Smith
Engineers • Surveyors • Planners • Construction Management
111 East Victoria Street, Santa Barbara, CA 93101
Phone: (805) 963-9532 Fax: (805) 966-9801

DESIGN JHC CHECKED BEF
BRET. E. FOSTER DATE:
PROJECT ENGINEER
R.C.E. 48,267 (EXP. 06-30-10)

SITE PLAN
RAMIREZ CANYON AND KANAN DUME ROAD
SANTA MONICA MOUNTAINS CONSERVANCY
MALIBU, CALIFORNIA

P&S PROJECT NO. 1363B.05
SHEET 4 OF 63
PLAN DATE JANUARY 15, 2010

PLOT SCALE:1:1
PLOT DATE:1/15/2010 5:43:02 PM
PLOT BY:Bret Foster
SAVE DATE:1/15/2010 5:42:39 PM
34-ENG
DRAWING:r:\acad\work\1363B\civil\redesign alt 1-15-10\1363B_redesign_04-05_ramirez sp.dwg