


DELAPLANE ROAD
PAVEMENT PLAN

LEGEND

- ADDITIONAL AC PAVEMENT REQUIRED TO OBTAIN 20' ROAD WIDTH
- PROPOSED 20-FOOT WIDE ACCESS ROAD
- SAWCUT LINE
- EXISTING EDGE OF PAVEMENT
- PROPERTY LINE

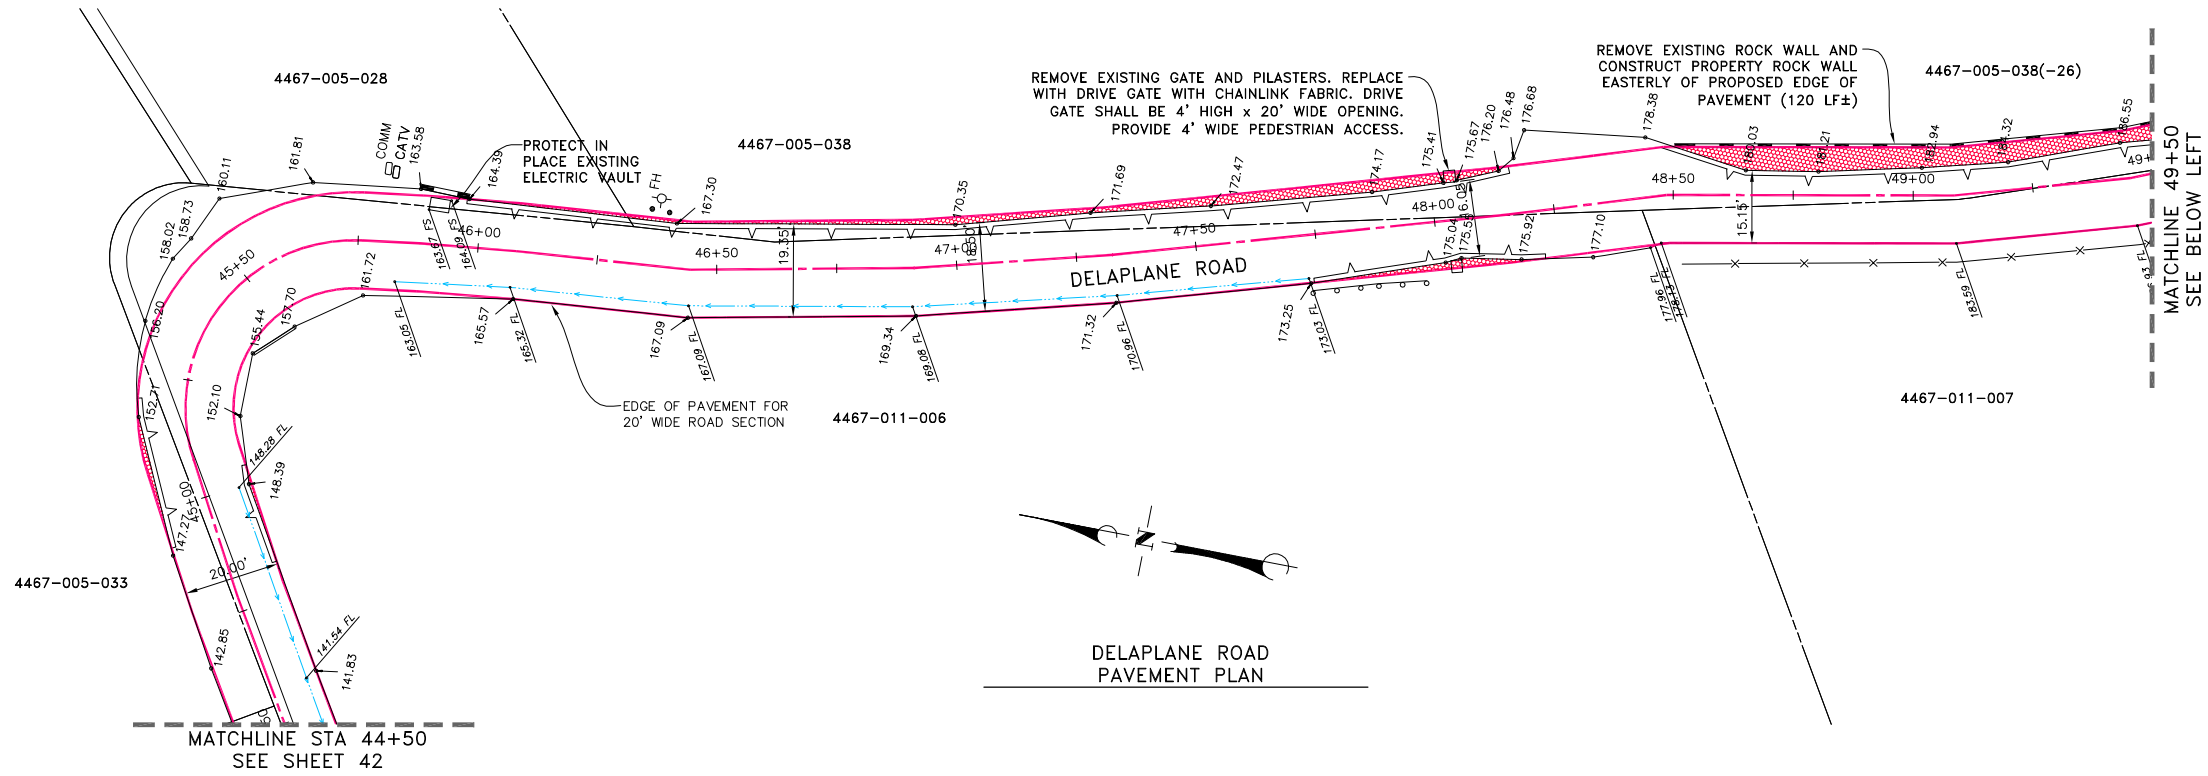


DELAPLANE ROAD
PAVEMENT PLAN

SCALE: 1"=20'
0 20 40 60

# CONCEPT - REDESIGN ALTERNATIVE

| NO. | DATE | REVISIONS | APPD. |
|---|---|---|---|
| | | | |

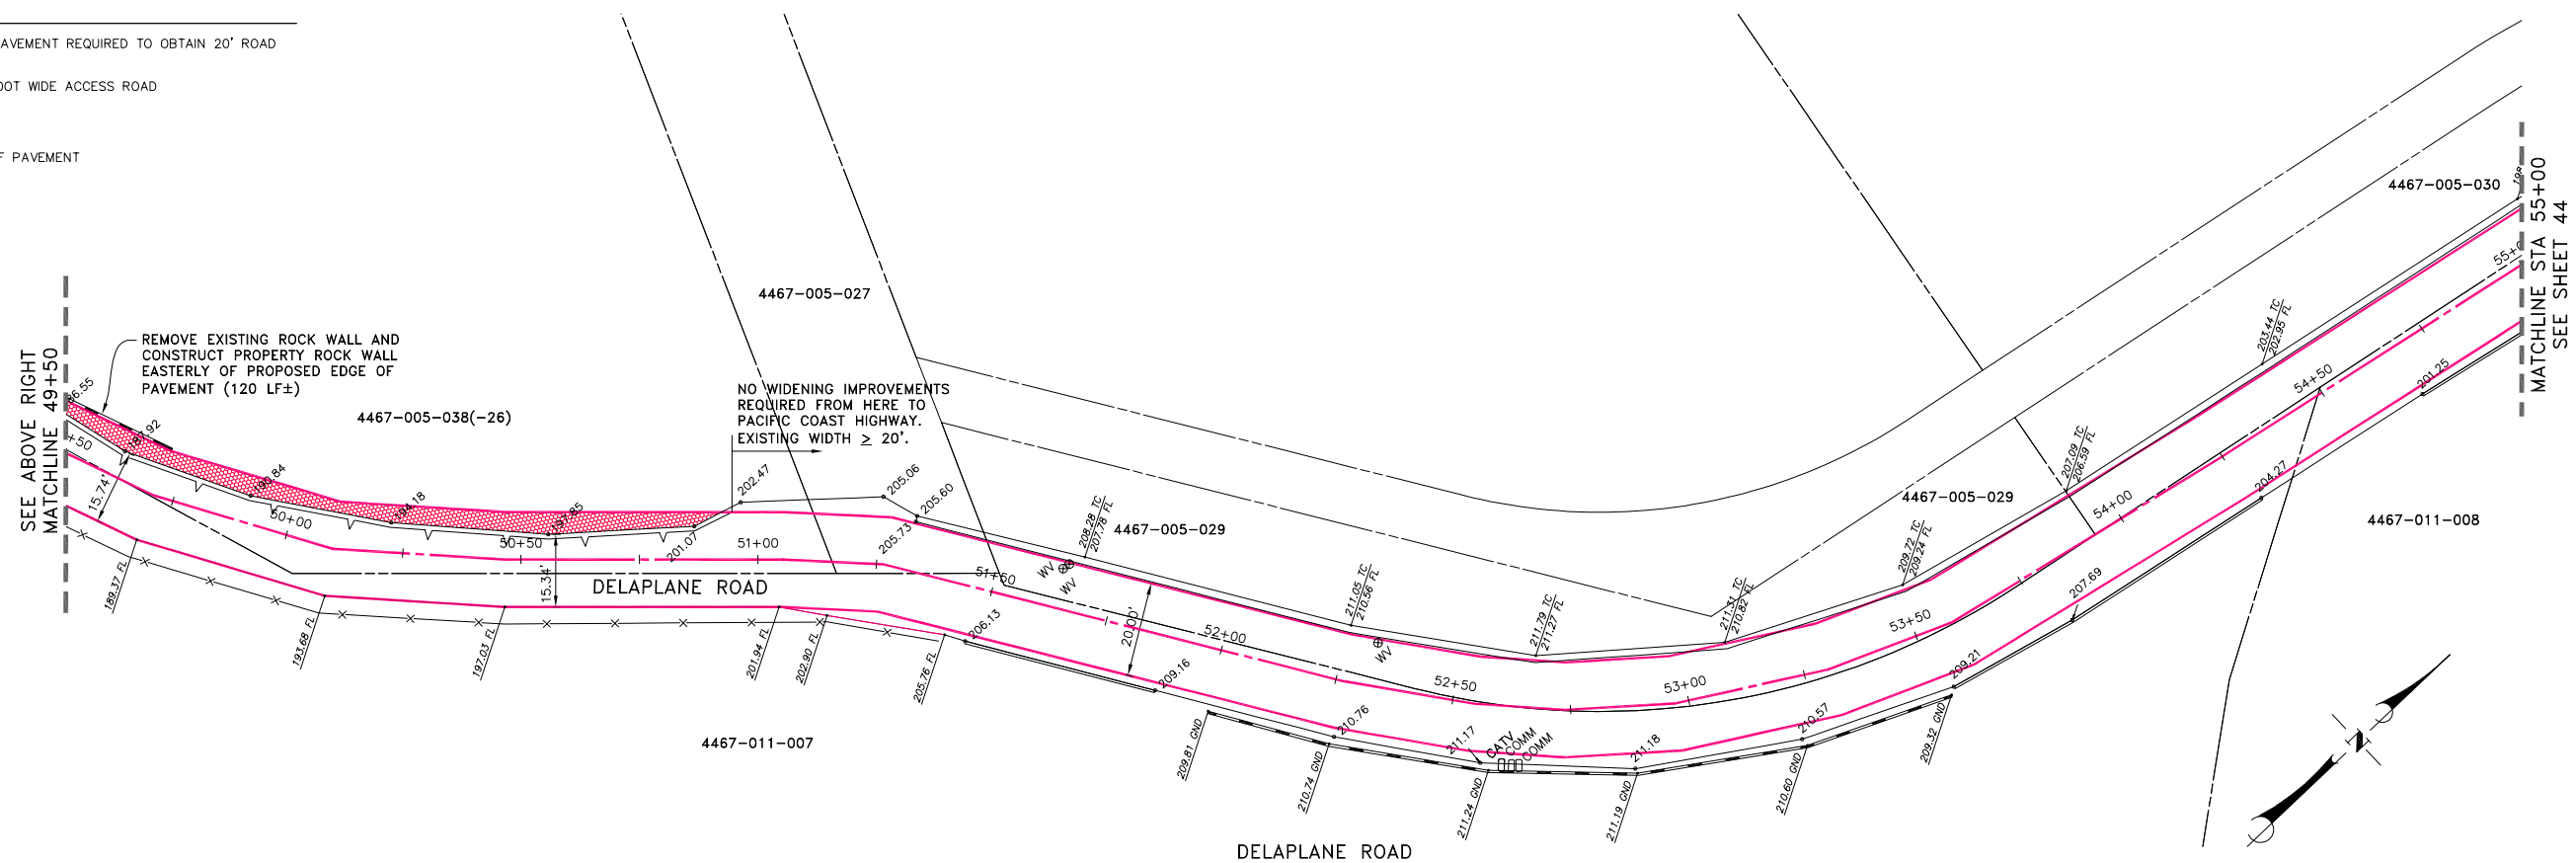
Penfield & Smith
Engineering · Surveying · Planning · Construction Management ·
111 East Victoria Street, Santa Barbara, CA 93101
Phone: (805) 963-9532 Fax: (805) 966-9801


DESIGN BEF CHECKED
BRET FOSTER DATE:
PROJECT ENGINEER
R.C.E. 48,267 (EXP. 06-30-10 )

STATION 44+50 TO 55+00
RAMIREZ CANYON ROAD
SANTA MONICA MOUNTAINS CONSERVANCY
MALIBU, CALIFORNIA

P&S PROJECT NO. 13638.09
SHEET 43 OF 63
PLAN DATE JANUARY 15, 2010


34-ENG SAVE DATE: 1/14/2010 4:00:02 PM PLOT BY:Michael Osborn PLOT DATE:1/15/2010 11:10:21 AM PLOT SCALE:1:1
DRAWING:r:\acad\work\13638\civil\redesign alt 1-15-10\13638_redesign_39-44_ramirez road.dwg