CONSTRUCTION NOTES

1. CONSTRUCT TRAIL OR IMPROVE EXISTING TRAIL TO MINIMUM 5' WIDE PER DETAIL C ON SHEET 35.
10. CONSTRUCT PICNIC AREA.
11. CONSTRUCT ASPHALT CONCRETE DROP-OFF PER DETAIL H ON SHEET 35.
12. CONSTRUCT RETAINING WALL PER DETAIL D ON SHEET 35.
16. CONSTRUCT 6"± WATER LINE PER DETAIL K ON SHEET 36 AND CONNECT TO EXISTING WATER LINE.
29. CONSTRUCT SAFETY CHAIN ACROSS TRAILHEAD ENTRANCE.
30. INSTALL PARKING SIGN READING "RESTRICTED – GOVERNMENT VEHICLES ONLY."
31. CONSTRUCT BIOSWALE AND ROCK RIP-RAP ENERGY DISSIPATER.
46. CONSTRUCT 8' WIDE GRAVEL ACCESS AND ACCESSIBLE TRAIL PER DETAIL N ON SHEET 36.

LEGEND

—— W ——	PROPOSED WATER LINE
—— FW ——	PROPOSED FIRE WATER LINE
▬ ▬ ▬ ▬	PROPOSED RETAINING WALL
—→—→—→—	EXISTING CREEK
– – – – – –	VEGETATION MANAGEMENT BOUNDARY
●—	PROPOSED HOSE BIBB OR STANDPIPE

DAY USE AREA 2

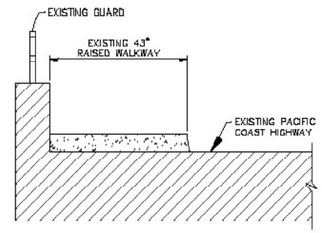

SECTION A–A
SCALE: N.T.S.

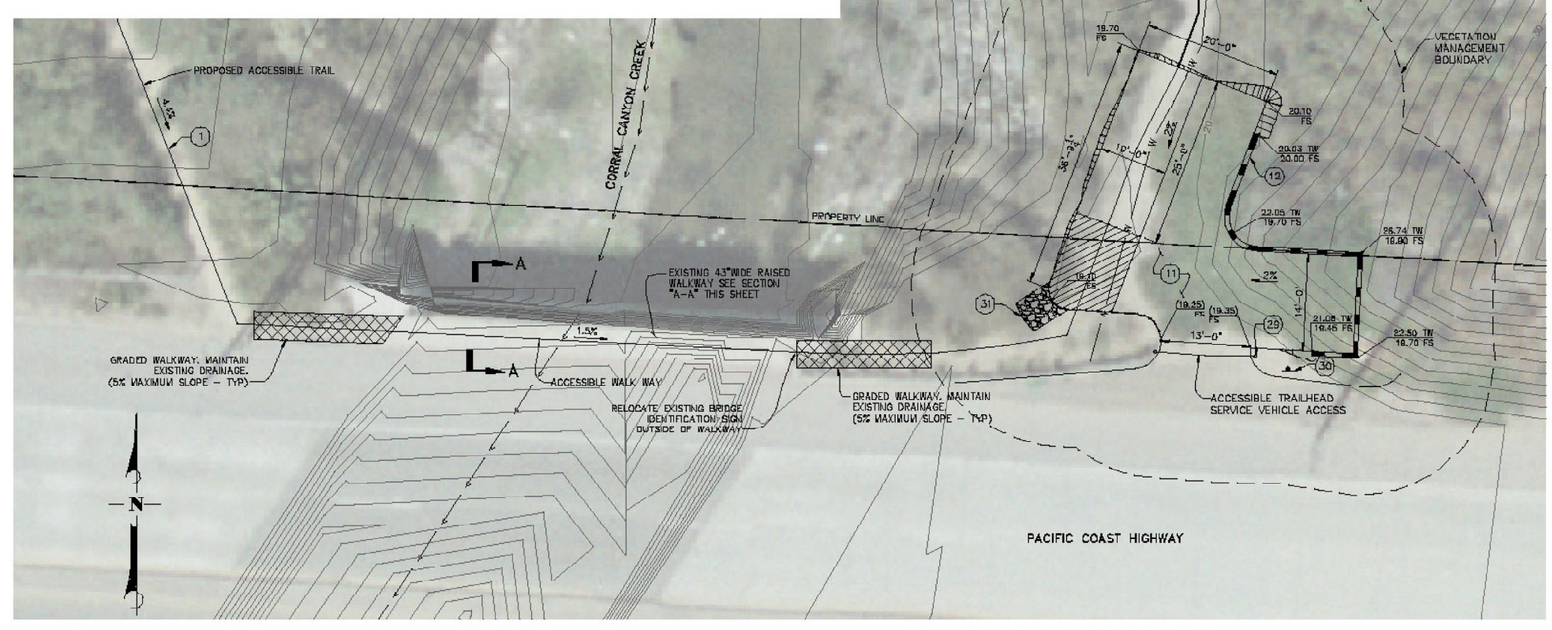

CORRAL ACCESSIBLE TRAIL & DROP-OFF AREA

SOURCE: Penfield&Smith 2010

FIGURE 8.1-24

Redesign Alternative - Corral Canyon Camp Area 2 & Accessible Drop-off Concept Plan