MALIBU PARKS

PUBLIC ACCESS RESTORATION//ENHANCEMENT PLANS

RAMIREZ CANYON, ESCONDIDO CANYON, LATIGO CANYON, CORRAL CANYON, AND MALIBU BLUFFS

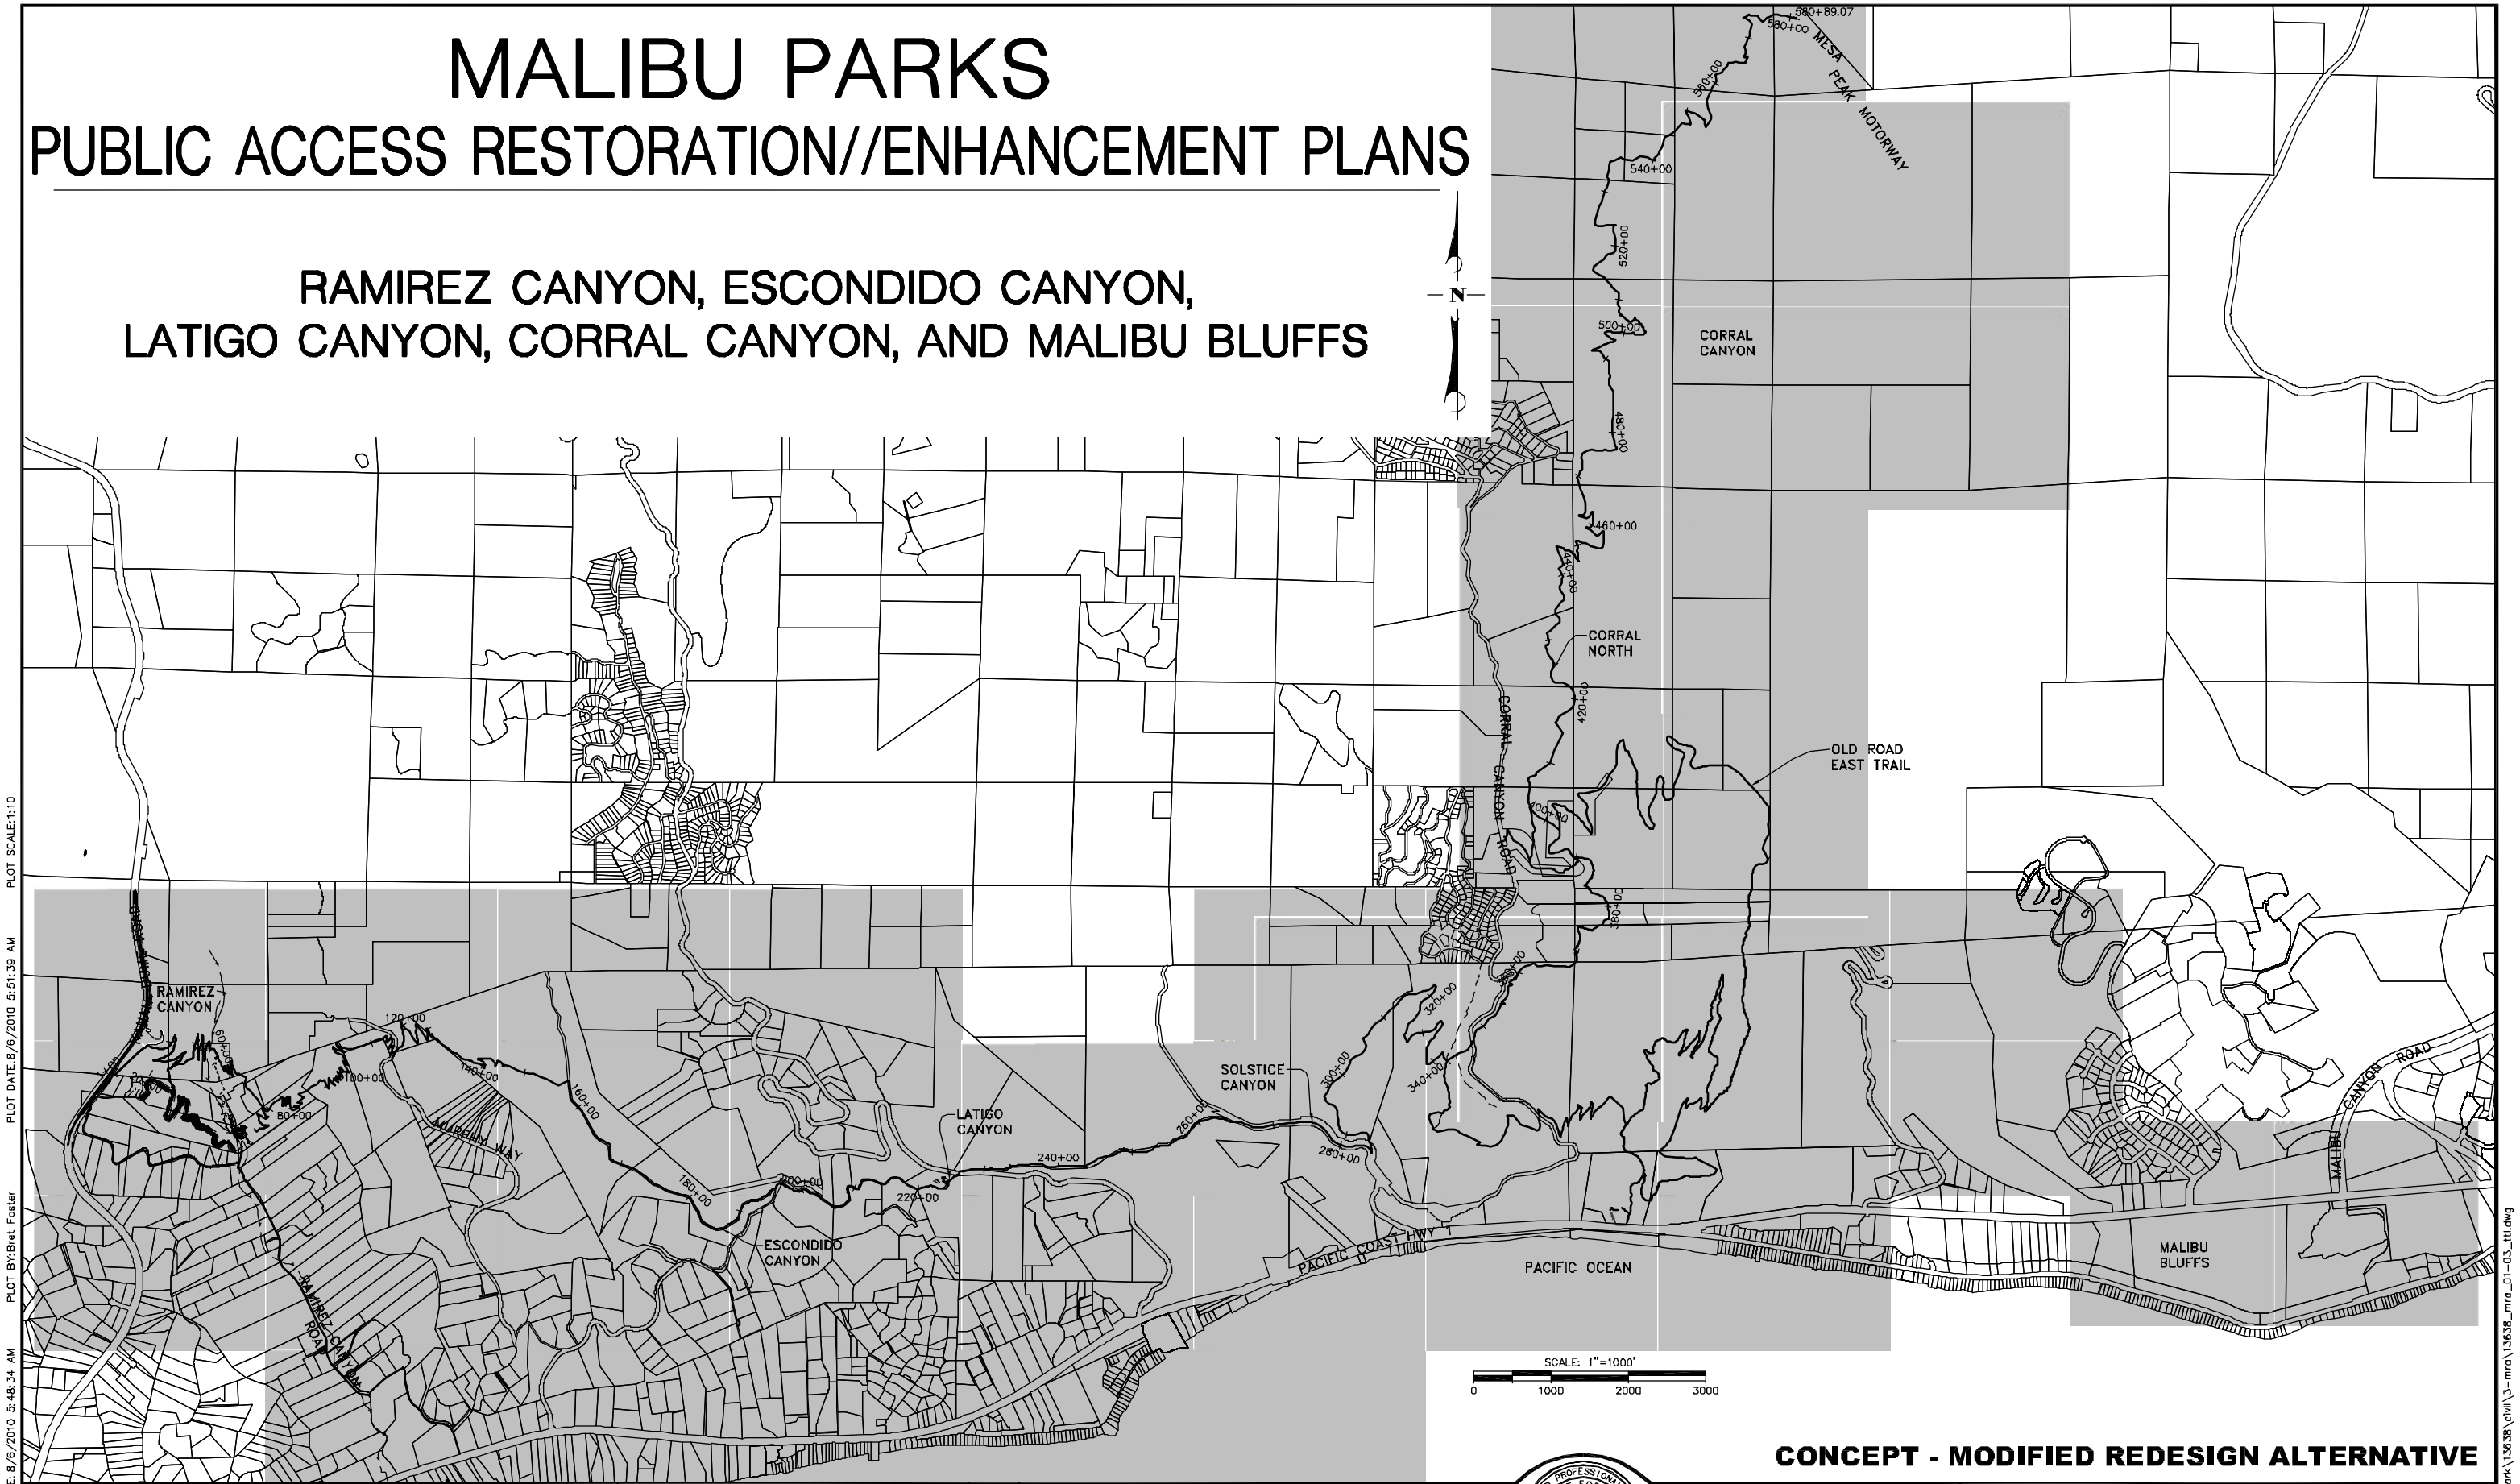

CONCEPT - MODIFIED REDESIGN ALTERNATIVE

PLOT SCALE:1:10
PLOT DATE:8/6/2010 5:51:39 AM
PLOT BY:Bret Foster
34-ENG SAVE DATE: 8/6/2010 5:48:34 AM

FOR REDUCED PLANS
ORIGINAL SCALE IN INCHES
0 1 2 3

DUDEK
621 CHAPALA STREET
SANTA BARBARA, CA 93101
(805) 963-0651

NO.	DATE	REVISIONS	APPD.

Penfield & Smith
Engineers • Surveyors • Planners • Construction Management •
111 East Victoria Street, Santa Barbara, CA 93101
Phone: (805) 963-9532 Fax: (805) 966-9801

DESIGN JHC CHECKED BEF
BRET FOSTER DATE:
PROJECT ENGINEER
R.C.E. 48,267 (EXP. 06-30-12)

REGISTERED PROFESSIONAL ENGINEER
BRET FOSTER
NO 48,267
CIVIL
STATE OF CALIFORNIA

TITLE SHEET
SANTA MONICA MOUNTAINS CONSERVANCY
MALIBU, CALIFORNIA

P&S PROJECT NO. 13638.05
SHEET 1 OF 63
PLAN DATE AUGUST 6, 2010

DRAWING:G:\acad\work\13638\civil\3-mra\13638_mra_01-03_ttl.dwg