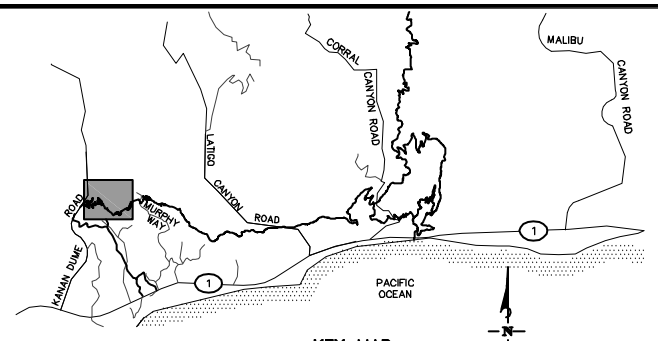

KEY MAP
SCALE: N.T.S.

CONSTRUCTION NOTES

(74) MODIFY APPROXIMATELY 3,300 LINEAL FEET OF STRIPING TO ACCOMMODATE A MEDIAN TURN LANE ADJACENT TO PARKING AND/OR ACCESS DRIVEWAYS.

KANAN DUME TO
RAMIREZ CANYON PLAN

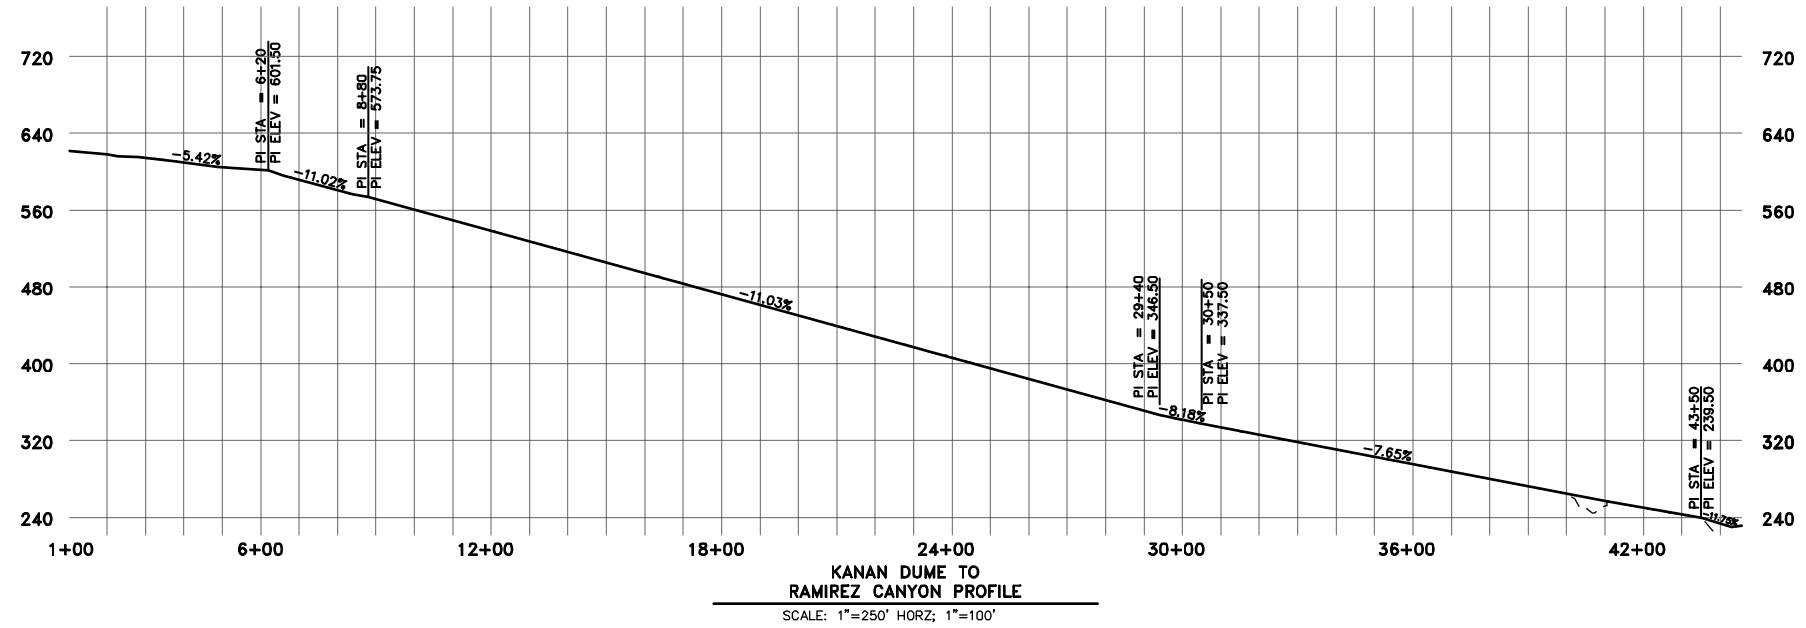

KANAN DUME TO
RAMIREZ CANYON PROFILE
SCALE: 1"=250' HORZ; 1"=100'

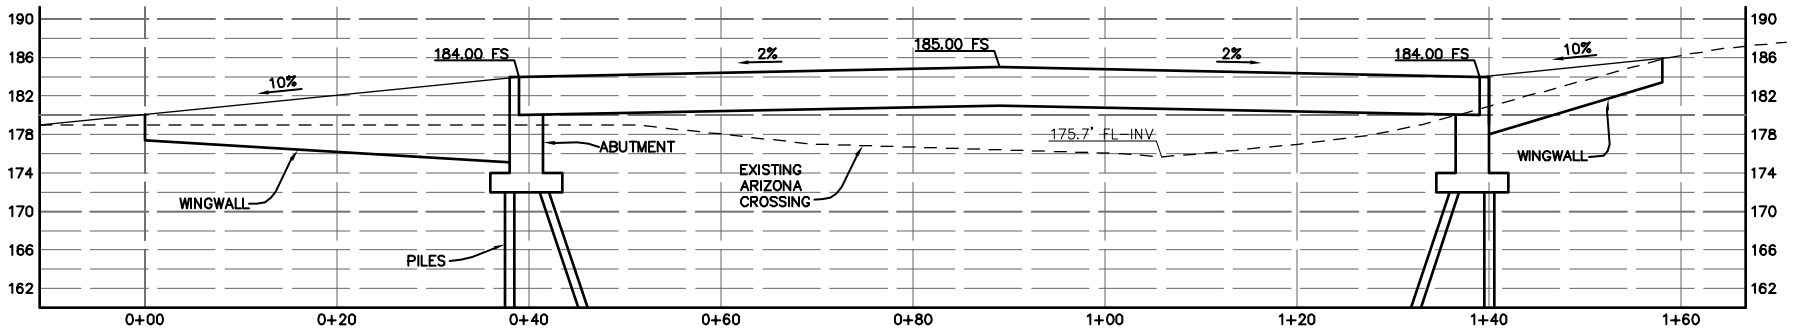

PROFILE GRADE
SCALE 1"=10'

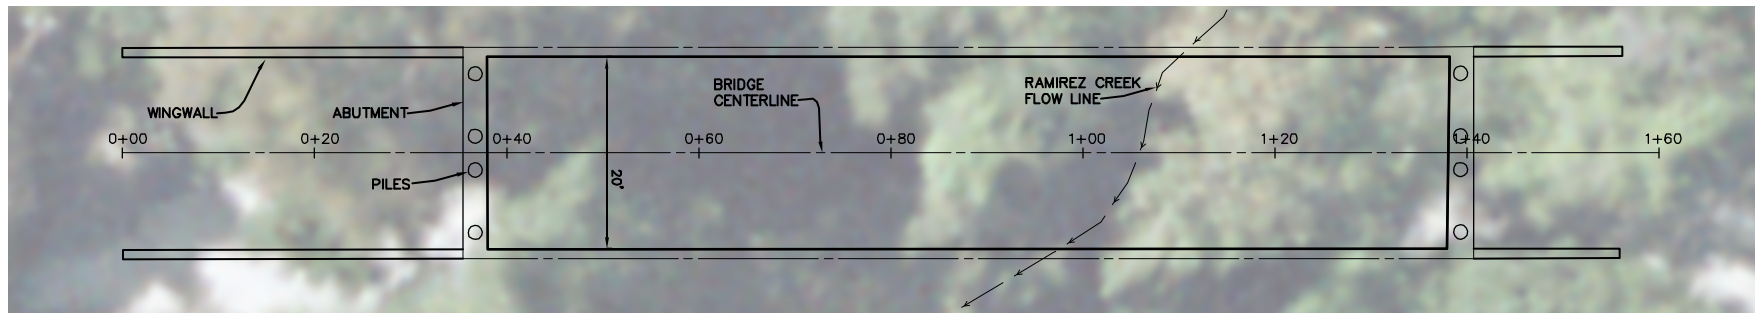

BRIDGE PLAN VIEW
SCALE 1"=10'

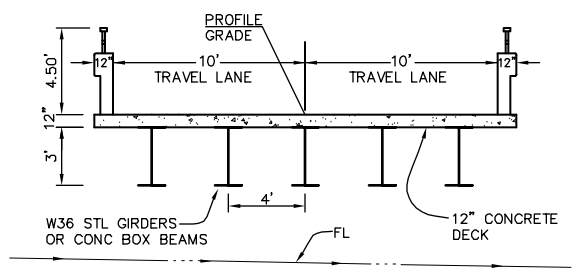

TYPICAL SECTION
SCALE 1"=5'

CONCEPT - MODIFIED REDESIGN ALTERNATIVE

FOR REDUCED PLANS
ORIGINAL SCALE IN INCHES
0 1 2 3

DUDEK
621 CHAPALA STREET
SANTA BARBARA, CA 93101
(805) 963-0651

NO.	DATE	REVISIONS	APPD.

Penfield & Smith
Engineers • Surveyors • Planners
• Construction Management •
111 East Victoria Street, Santa Barbara, CA 93101
Phone: (805) 963-9532 Fax: (805) 966-9801

DESIGN JHC CHECKED BEF
BRET FOSTER DATE:
PROJECT ENGINEER
R.C.E. 48,267 (EXP. 06-30-12)

PLAN AND PROFILE
KANAN DUME TO RAMIREZ CANYON
SANTA MONICA MOUNTAINS CONSERVANCY
MALIBU, CALIFORNIA

P&S PROJECT NO. 13638.05
SHEET 9 OF 63
PLAN DATE AUGUST 6, 2010

PLOT SCALE:1:10
PLOT DATE:8/6/2010 8:11:51 AM
PLOT BY:Bret Foster
SAVE DATE:8/6/2010 8:08:46 AM
34-ENG
DRAWING:r:\acad\work\1363B\civil\3-mra\13638_mra_09-11_pp.dwg