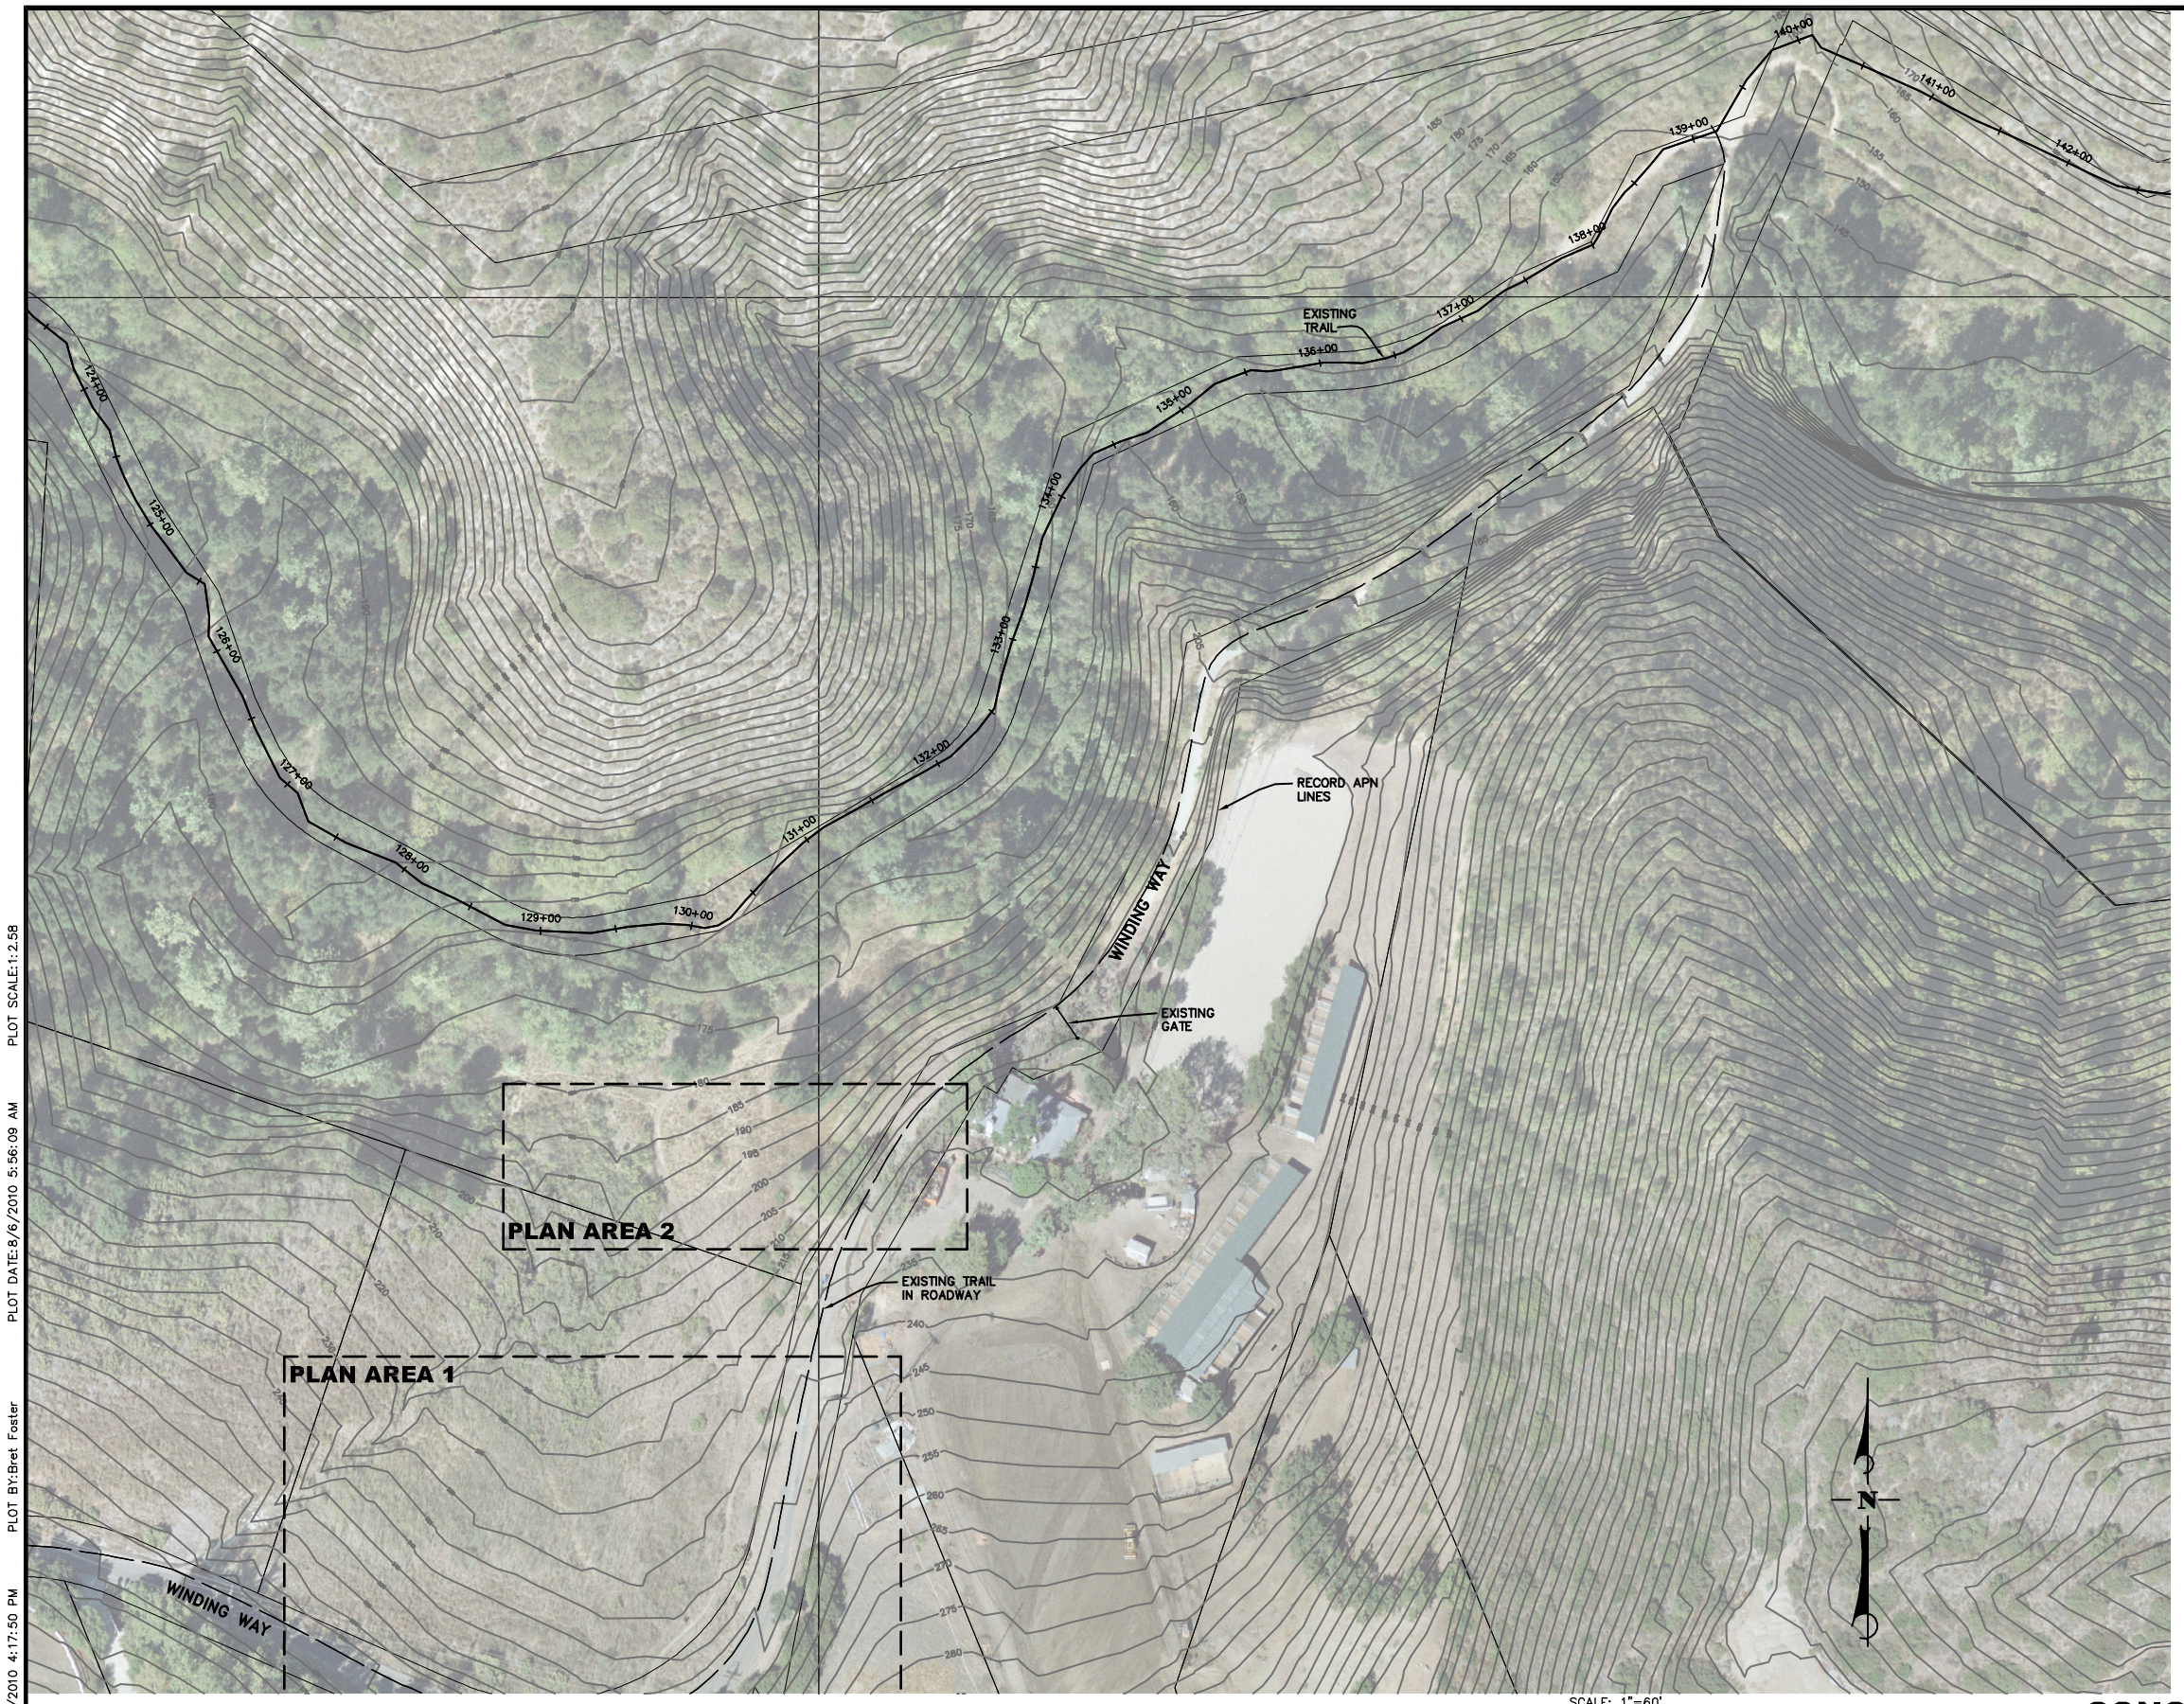

TRAIL EARTHWORK ESTIMATE

	CUT (C.Y)	FILL (C.Y.)	TRAIL LENGTH (FT)	WALL LENGTH (FT)
MURPHY WAY TO ESCONDIDO TRAIL	1,390	290	8,200	1,650
ESCONDIDO TO LATIGO TRAIL	490	100	2,850	1,100
SUBTOTAL	1,880	390	–	2,750
20% CONTINGENCY	380	80	–	550
TOTAL	**2,260**	**470**	**11,050**	**3,300**

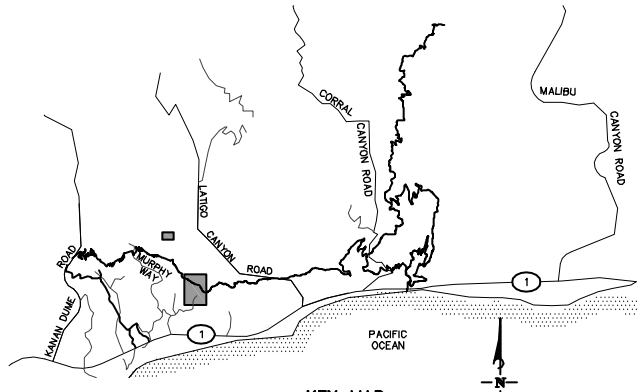

KEY MAP
SCALE: N.T.S.

N

ESCONDIDO CANYON SITE PLAN

SCALE: 1"=60'
0 60 120 180

CONCEPT - MODIFIED REDESIGN ALTERNATIVE

FOR REDUCED PLANS
ORIGINAL SCALE IN INCHES
0 1 2 3

DUDEK
621 CHAPALA STREET
SANTA BARBARA, CA 93101
(805) 963-0651

NO.	DATE	REVISIONS	APPD.

Penfield & Smith
Engineering · Surveying · Planning · Construction Management ·
111 East Victoria Street, Santa Barbara, CA 93101
Phone: (805) 963-9532 Fax: (805) 966-9801

DESIGN JHC CHECKED BEF
BRET FOSTER DATE:
PROJECT ENGINEER
R.C.E. 48,267 (EXP. 06-30-12)

SITE PLAN AREAS
ESCONDIDO CANYON
SANTA MONICA MOUNTAINS CONSERVANCY
MALIBU, CALIFORNIA

P&S PROJECT NO. 13638.05
SHEET 12 OF 63
PLAN DATE AUGUST 6, 2010

PLOT SCALE:1:2.58
PLOT DATE:8/6/2010 5:56:09 AM
PLOT BY:Bret Foster
34-ENG SAVE DATE: 8/5/2010 4:17:50 PM
DRAWING:r:\acad\work\13638\civil\3-mra\13638_mra_12_escondido sp.dwg