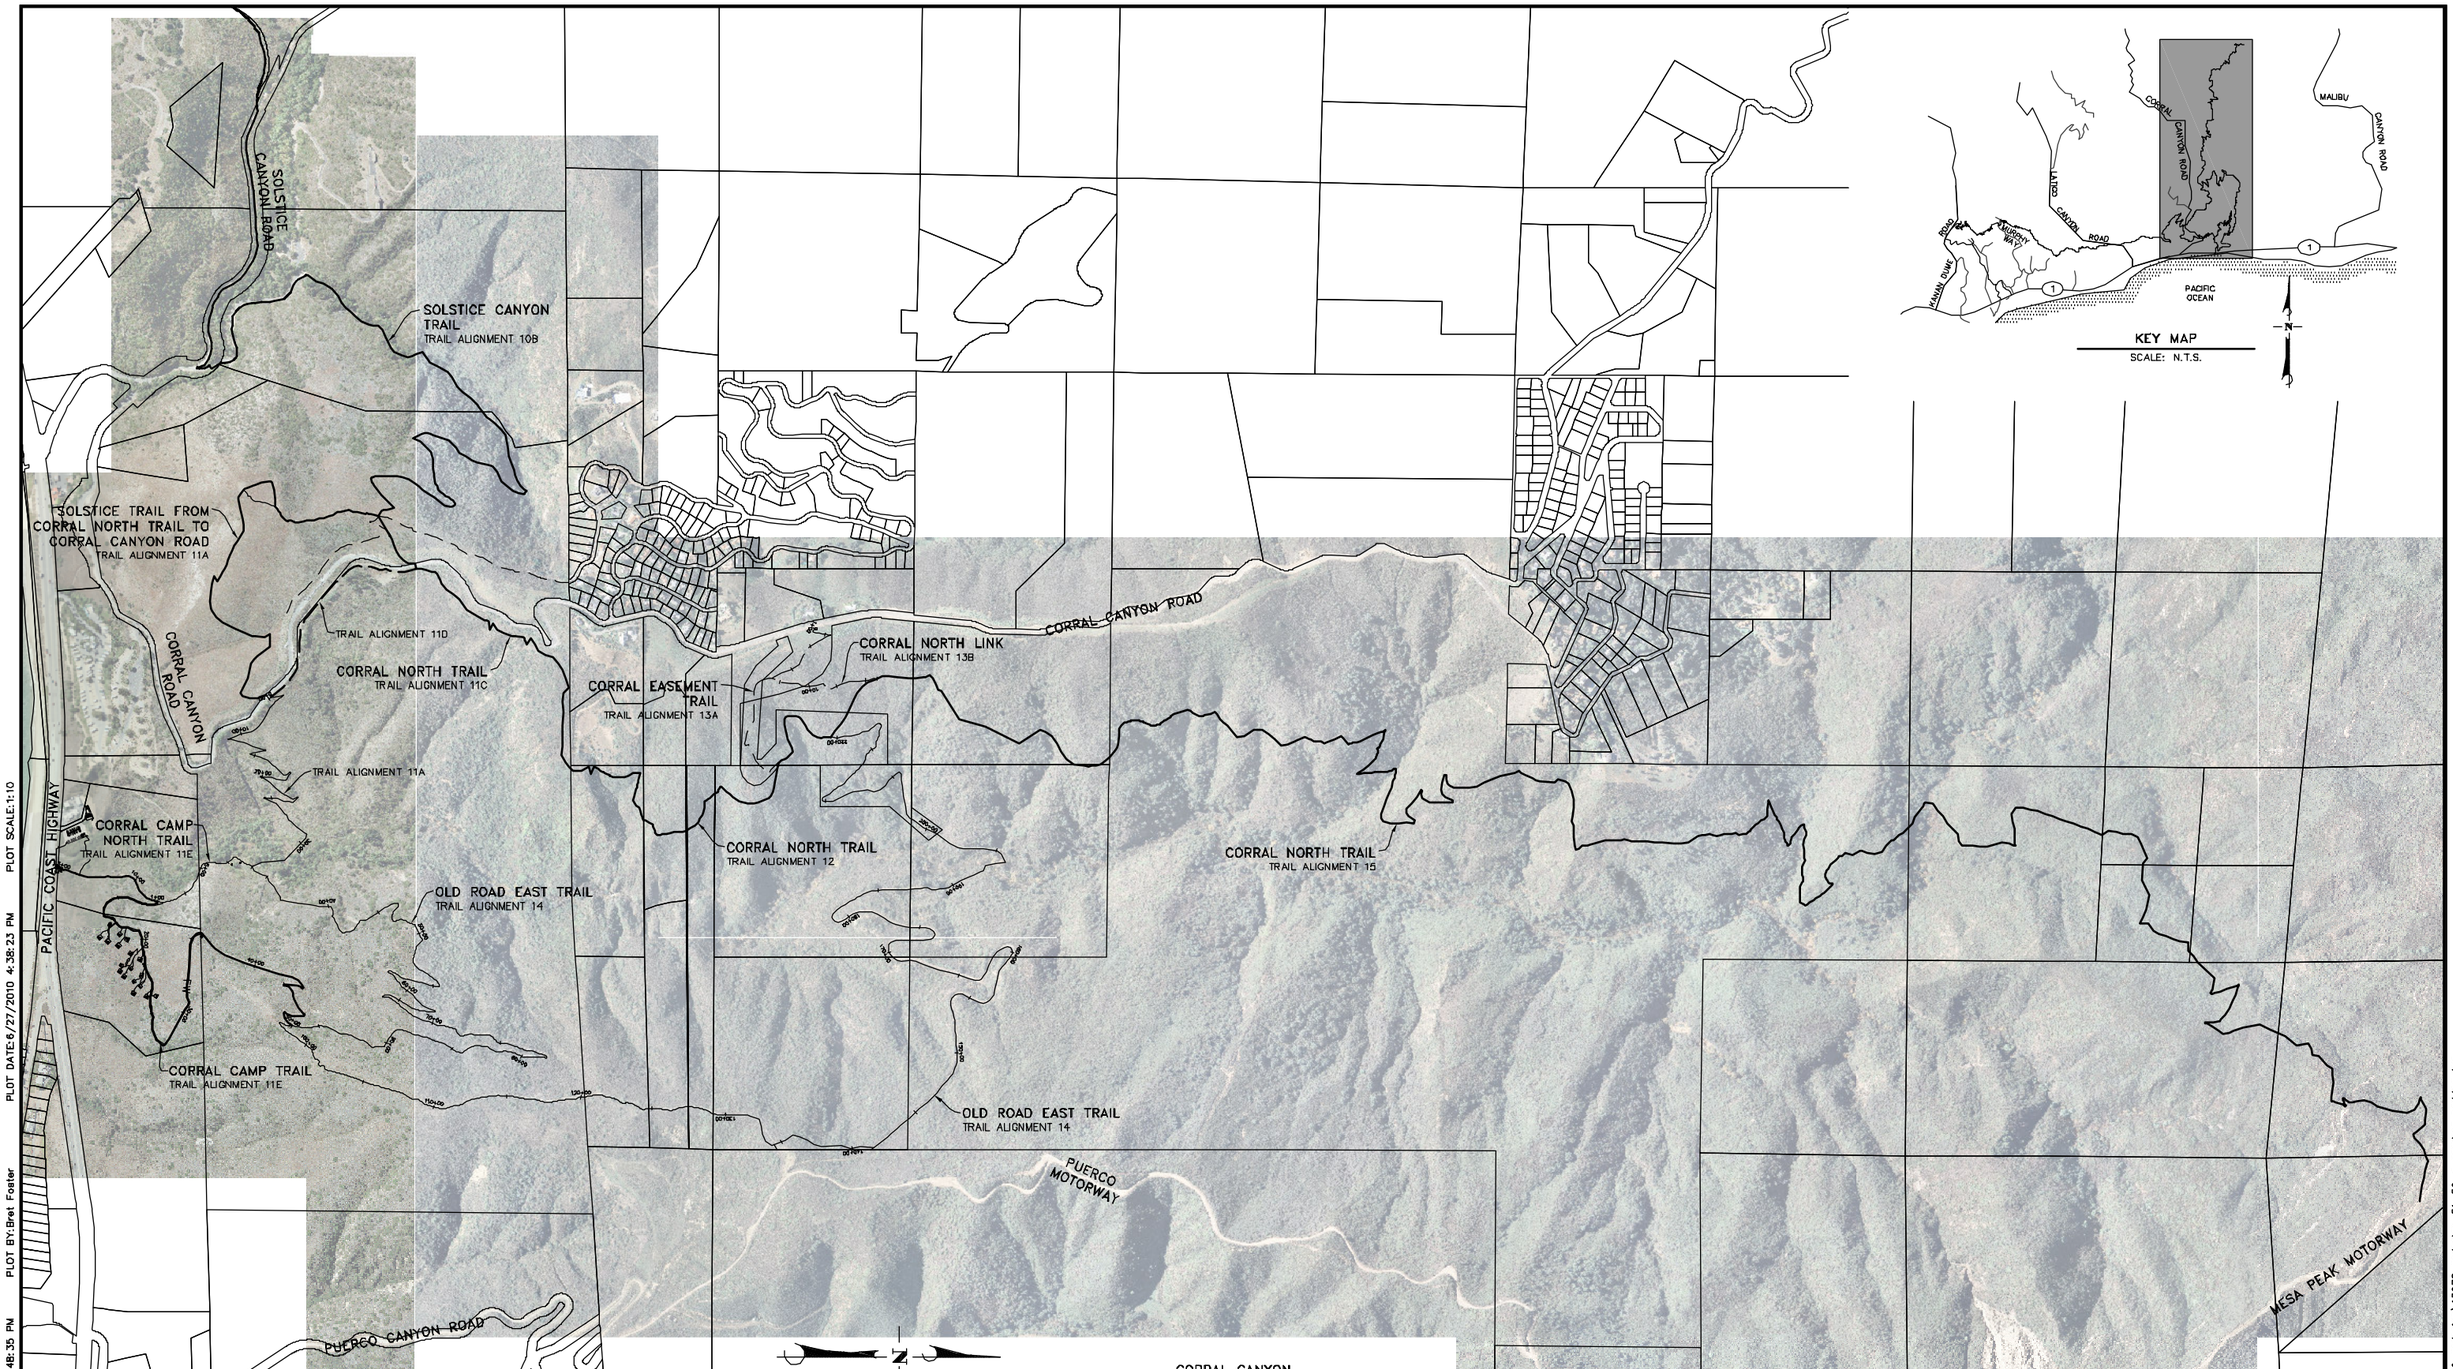


CORRAL CANYON
OVERALL SITE PLAN

## CONCEPT - MODIFIED REDESIGN ALTERNATIVE

FOR REDUCED PLANS
ORIGINAL SCALE IN INCHES
0 1 2 3

**DUDEK**
621 CHAPALA STREET
SANTA BARBARA, CA 93101
(805) 963-0651

| NO. | DATE | REVISIONS | APPD. |
|---|---|---|---|
| | | | |

Penfield & Smith
Engineers • Surveyors • Planners
• Construction Management •
111 East Victoria Street, Santa Barbara, CA 93101
Phone: (805) 963-9532 Fax: (805) 966-0801

DESIGN JHC CHECKED BEF
BRET FOSTER DATE:
PROJECT ENGINEER
R.C.E. 48,267 (EXP. 06-30-12)

REVIEWED BY:
SIGNATURE DATE

OVERALL SITE PLAN
CORRAL CANYON
SANTA MONICA MOUNTAINS CONSERVANCY
MALIBU, CALIFORNIA

P&S PROJECT NO. 13638.05
SHEET 17 OF 63
PLAN DATE JUNE 25, 2010

PLOT SCALE:1:10 PLOT DATE:6/27/2010 4:38:23 PM PLOT BY:Bret Foster SAVE DATE: 6/27/2010 1:48:35 PM 34-ENG

DRAWING:r:\acad\work\13638\civil\2-redesign\13638_redesign_51-52_a_ramirez parking.dwg