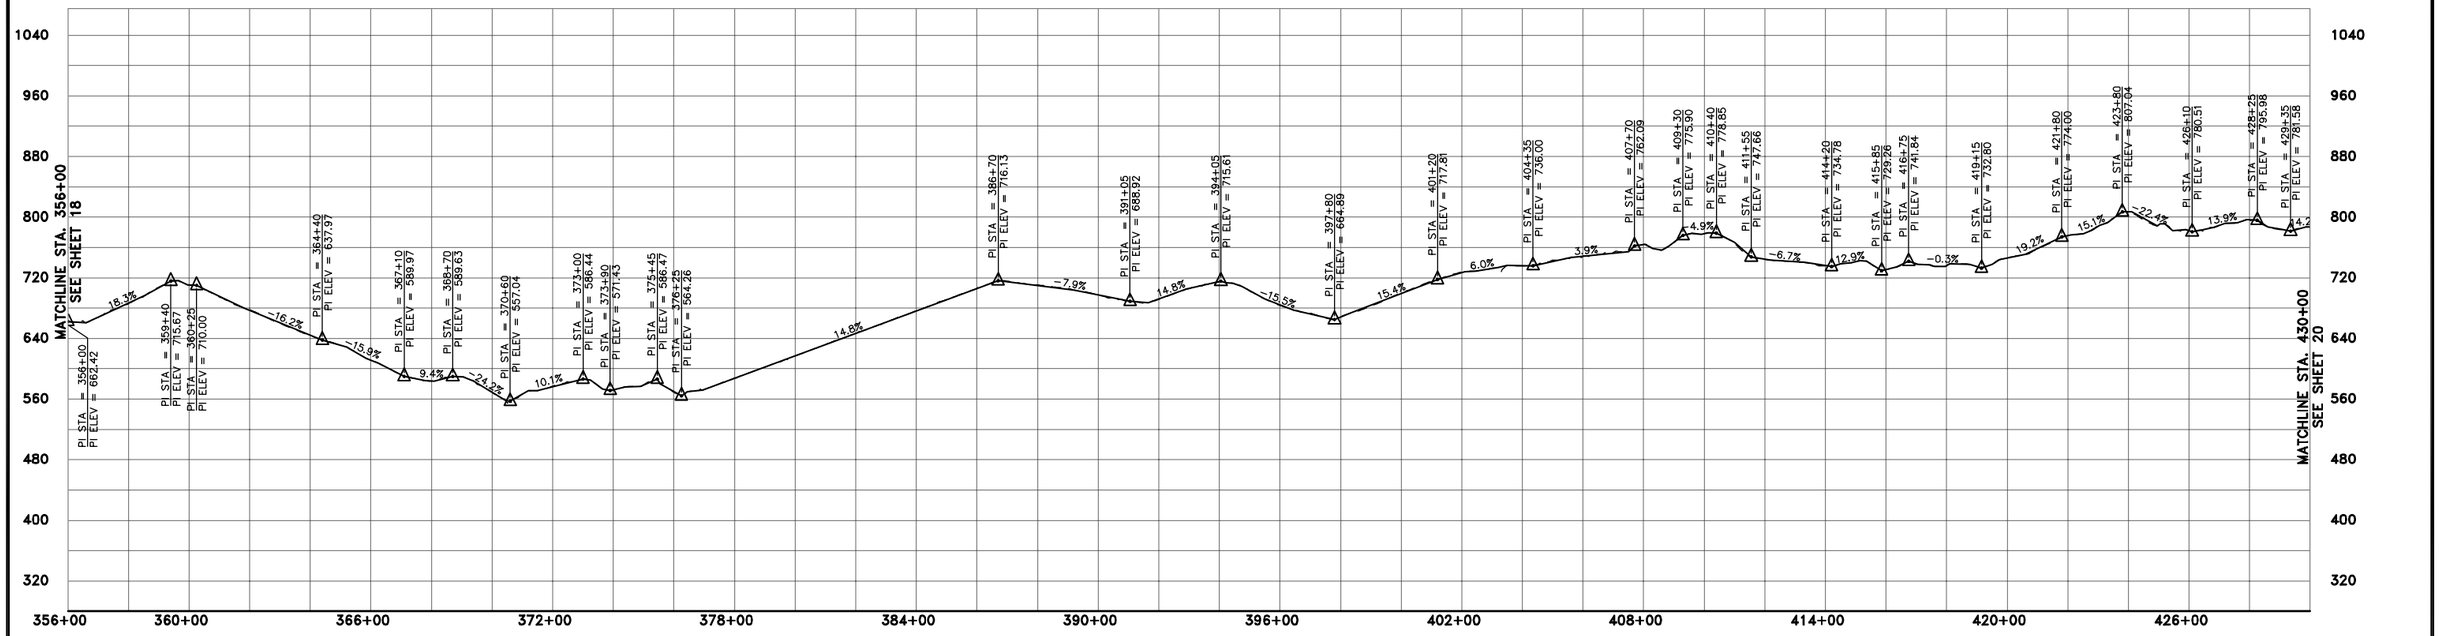


CORRAL NORTH TRAIL PROFILE

SCALE: 1"=250' HORZ
1"=100' VERT

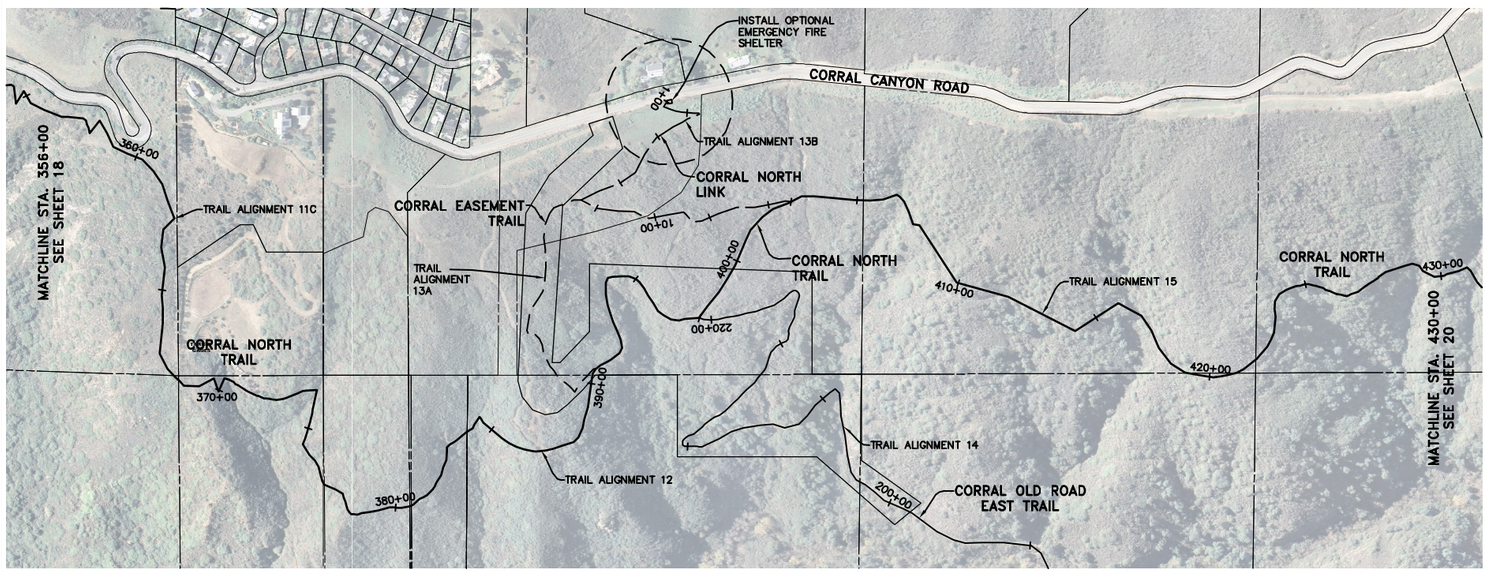


CORRAL NORTH TRAIL PLAN

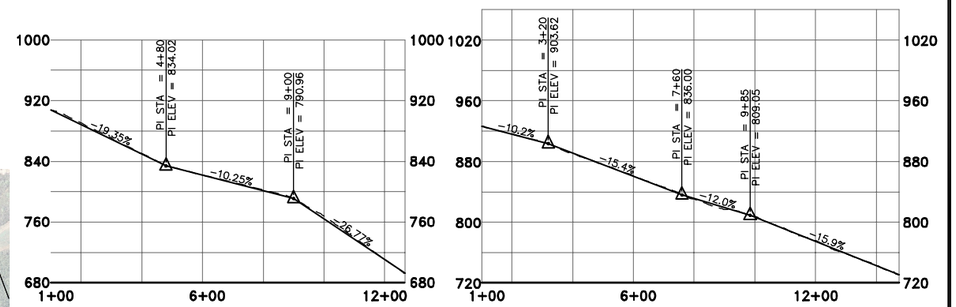


CORRAL EASEMENT PROFILE

SCALE: 1"=250' HORZ
1"=100' VERT

CORRAL NORTH LINK PROFILE

SCALE: 1"=250' HORZ
1"=100' VERT

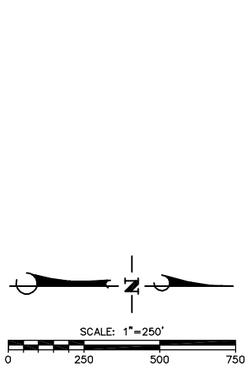


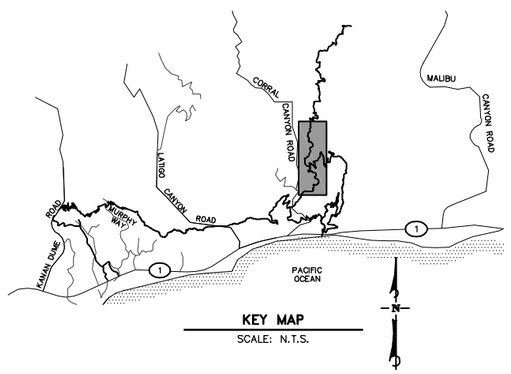


KEY MAP

SCALE: N.T.S.

# CONCEPT - MODIFIED REDESIGN ALTERNATIVE

FOR REDUCED PLANS
ORIGINAL SCALE IN INCHES
0 1 2 3

DUDEK
621 CHAPALA STREET
SANTA BARBARA, CA 93101
(805) 963-0651

| NO. | DATE | REVISIONS | APPD. |
|---|---|---|---|
| | | | |

Penfield & Smith
Engineers • Surveyors • Planners
• Construction Management •
111 East Victoria Street, Santa Barbara, CA 93101
Phone: (805) 963-9532 Fax: (805) 966-9801

DESIGN JHC CHECKED BEF

BRET FOSTER DATE:
PROJECT ENGINEER
R.C.E. 48,267 (EXP. 06-30-12 )

PLAN AND PROFILE
CORRAL NORTH TRAIL
SANTA MONICA MOUNTAINS CONSERVANCY
MALIBU, CALIFORNIA

P&S PROJECT NO. 13638.05
SHEET 19 OF 63
PLAN DATE JULY 23, 2010

PLOT SCALE:1:10
PLOT DATE:7/23/2010 9:32:31 AM
PLOT BY:Scott Smith
SAVE DATE: 7/23/2010 8:10:44 AM
34-ENG
DRAWING:r:\acad\work\13638\civil\3-mro\13638_mro_18-24_pp.dwg