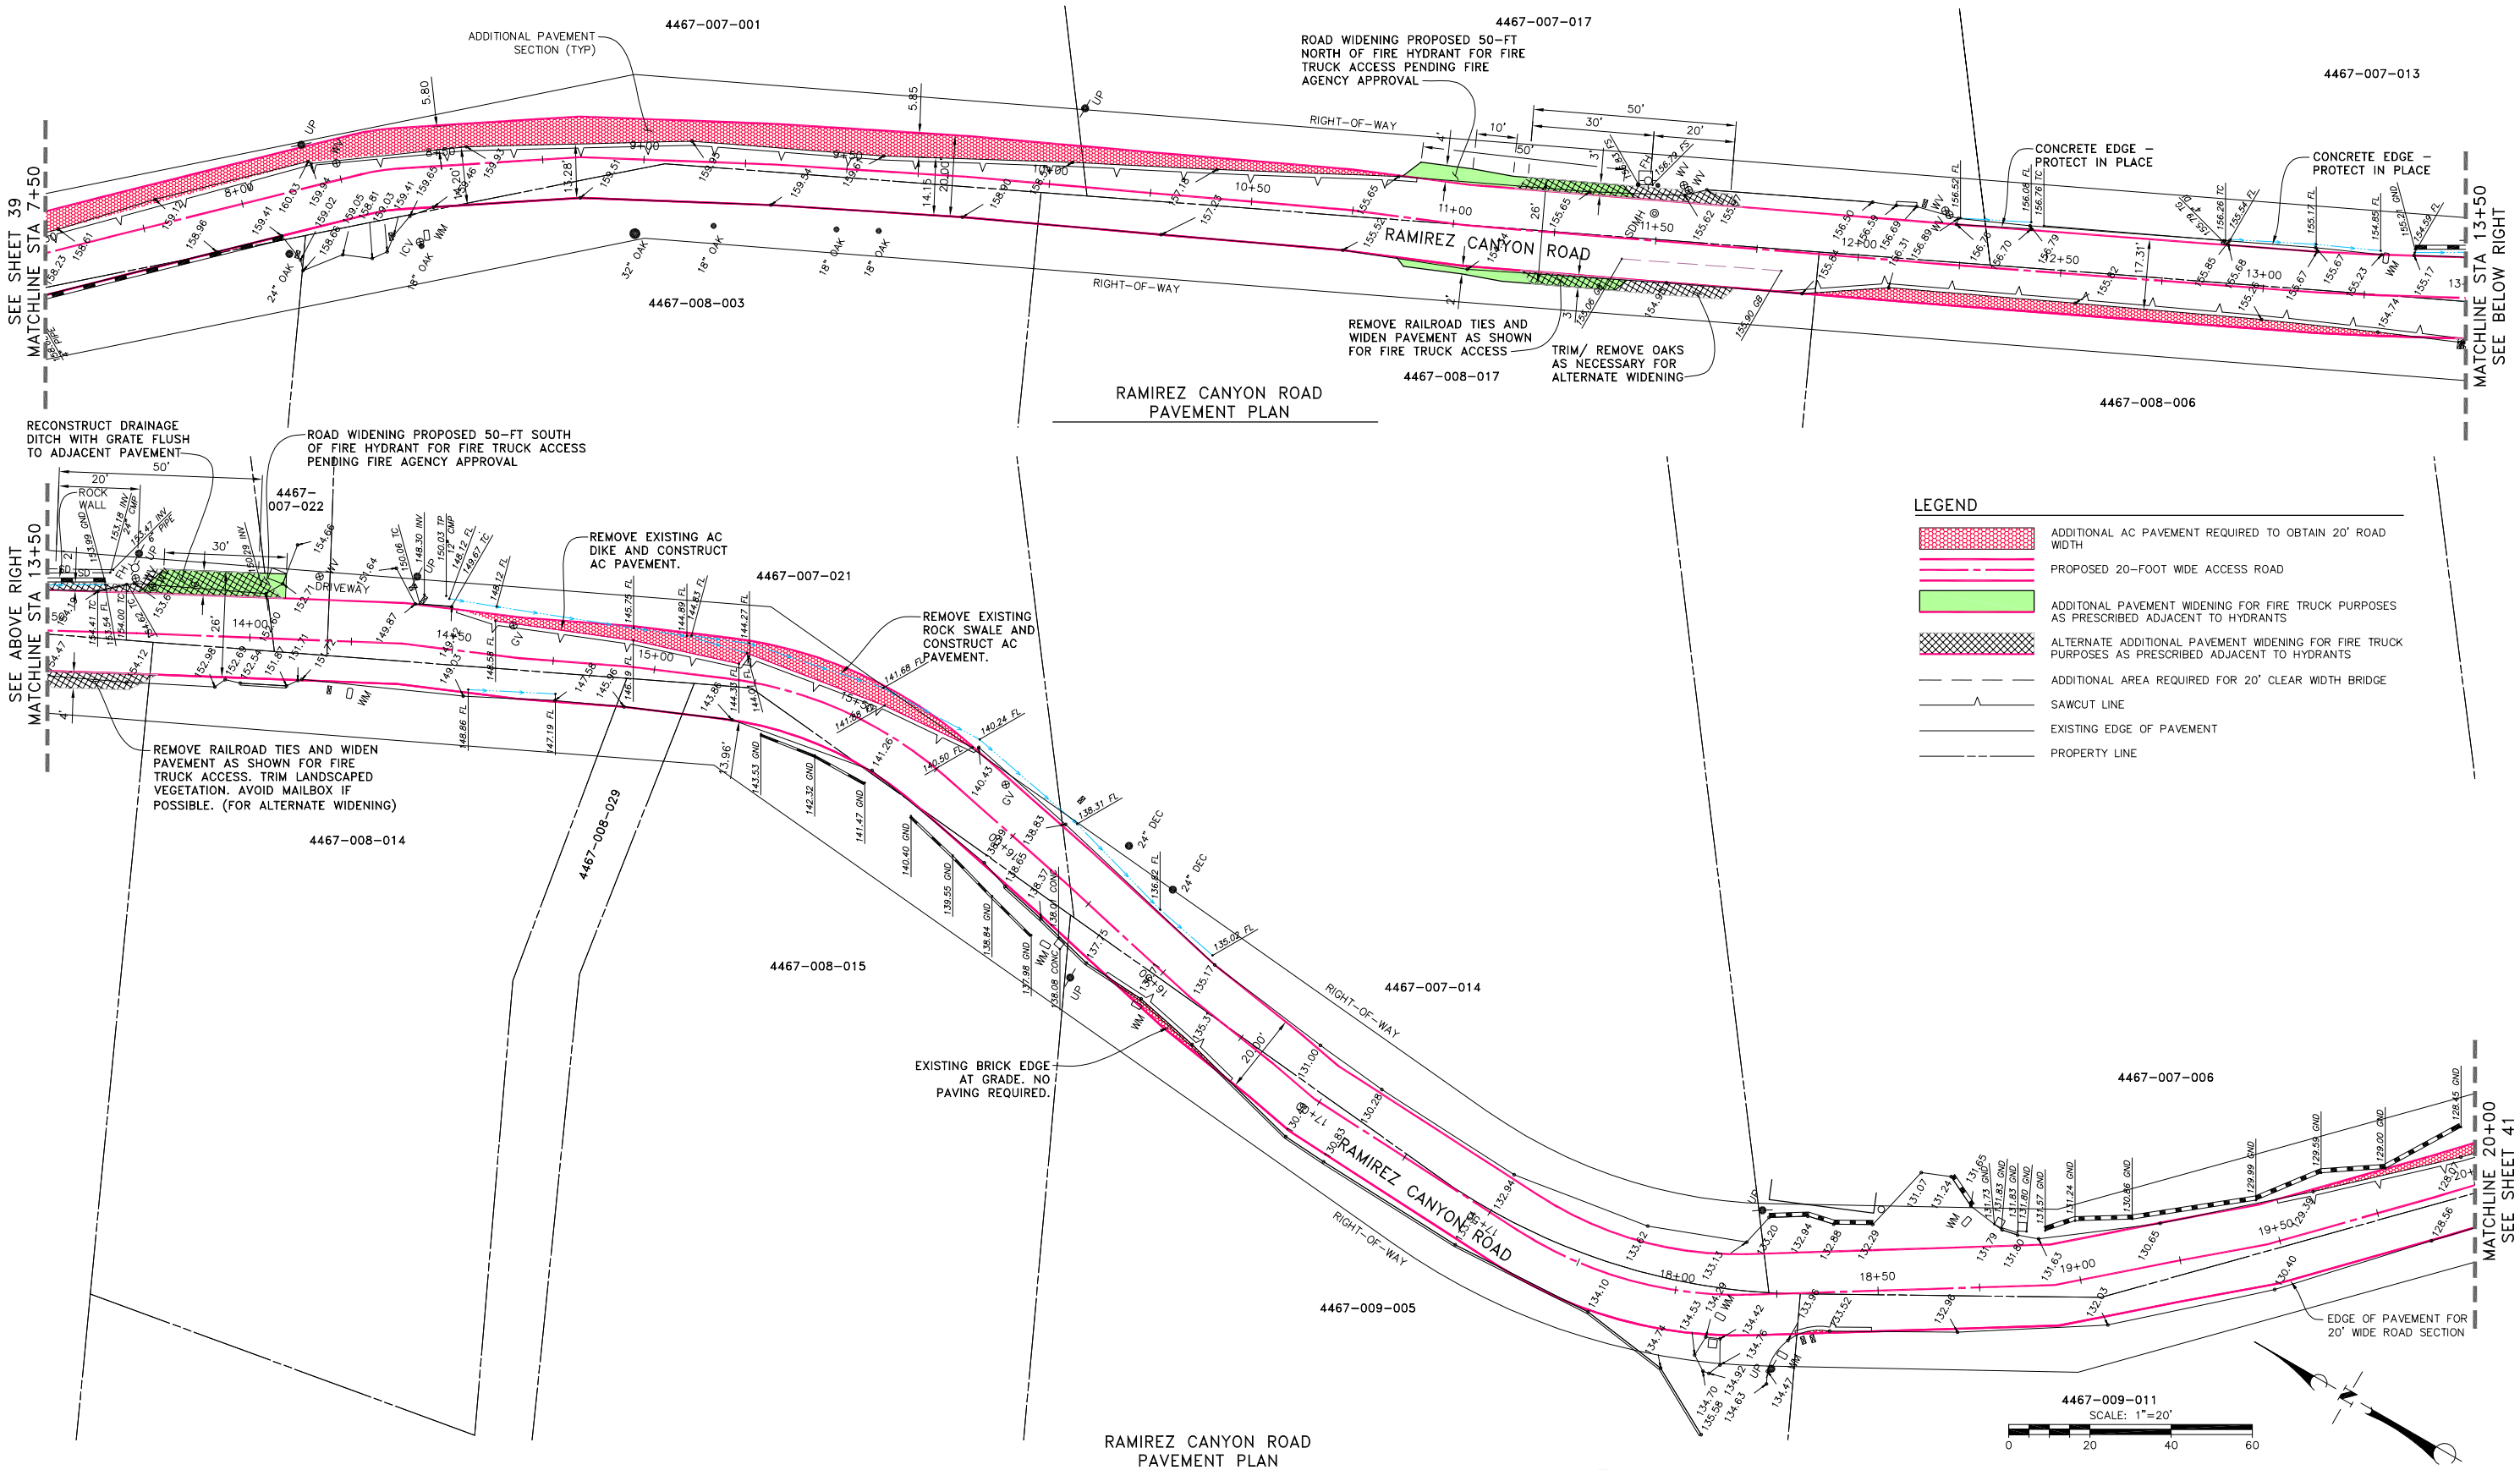


## CONCEPT - MODIFIED REDESIGN ALTERNATIVE

FOR REDUCED PLANS ORIGINAL SCALE IN INCHES
0 1 2 3

| NO. | DATE | REVISIONS | APPD. |
|---|---|---|---|
| | | | |

Penfield & Smith
Engineering · Surveying · Planning · Construction Management ·
111 East Victoria Street, Santa Barbara, CA 93101
Phone: (805) 963-9532 Fax: (805) 966-9801

DESIGN BEF CHECKED MLO
BRET FOSTER DATE:
PROJECT ENGINEER
R.C.E. 48,267 (EXP. 06-30-12 )

STATION 7+50 TO 20+00
RAMIREZ CANYON ROAD
SANTA MONICA MOUNTAINS CONSERVANCY
MALIBU, CALIFORNIA

P&S PROJECT NO. 13638.09
SHEET 40 OF 63
PLAN DATE JULY 23, 2010

34-ENG SAVE DATE: 6/27/2010 2:32:36 PM PLOT BY:Bret Foster PLOT DATE:7/23/2010 8:59:58 AM PLOT SCALE:1:1

DRAWING:r:\acad\work\13638\civil\3-mra\13638_mra_39-44_ramirez road.dwg