CONSTRUCTION NOTES

1. REMOVE LOW DECORATIVE ROCK WALL AND WIDEN ROAD WITH CONCRETE PAVEMENT TO 20'.
2. CONSTRUCT PROTECTIVE RETAINING WALL AROUND CANARY PINE TREE. TO THE EXTENT FEASIBLE, AVOID CANARY PINES AND OTHER NON-NATIVE TREES.
3. WIDEN ROADWAY WITH CONCRETE PAVEMENT TO 20' FOR 10' EITHER SIDE OF CANARY PINE TREE.
4. REMOVE VIEWING STAND STRUCTURE.
5. WIDEN EXISTING TURNOUT BY 3 ADDITIONAL FEET WITH CONCRETE PAVEMENT.
6. REMOVE DECORATIVE ROCK WALL AND WIDEN ROAD WITH CONCRETE PAVEMENT TO 15' AND RECONSTRUCT DECORATIVE ROCK WALL.
7. ON WESTERLY SIDE OF ROAD PRESERVE EXISTING OAK TREE, IF POSSIBLE AND AS ALLOWED BY FIRE AGENCY. REMOVE DECORATIVE ROCK WALL. WIDEN ROAD WITH CONCRETE PAVEMENT CENTERED ON STAIRWAY ON EAST SIDE OF ROAD.
8. CONSTRUCT FIRE HYDRANT.
9. CONSTRUCT BELOW GROUND FIRE WATER LINE.
10. CONSTRUCT ABOVE GROUND FIRE WATER LINE SUPPORTED ON EXISTING RETAINING WALLS IN THE CREEK.
11. REMOVE PORTION OF LOW DECORATIVE ROCK WALL, REGRADE AND WIDEN PORTION OF ROAD TO 15'. PROVIDE GRASS CRETE OR EQUIVALENT SURFACE TO SUPPORT A FIRE TRUCK.

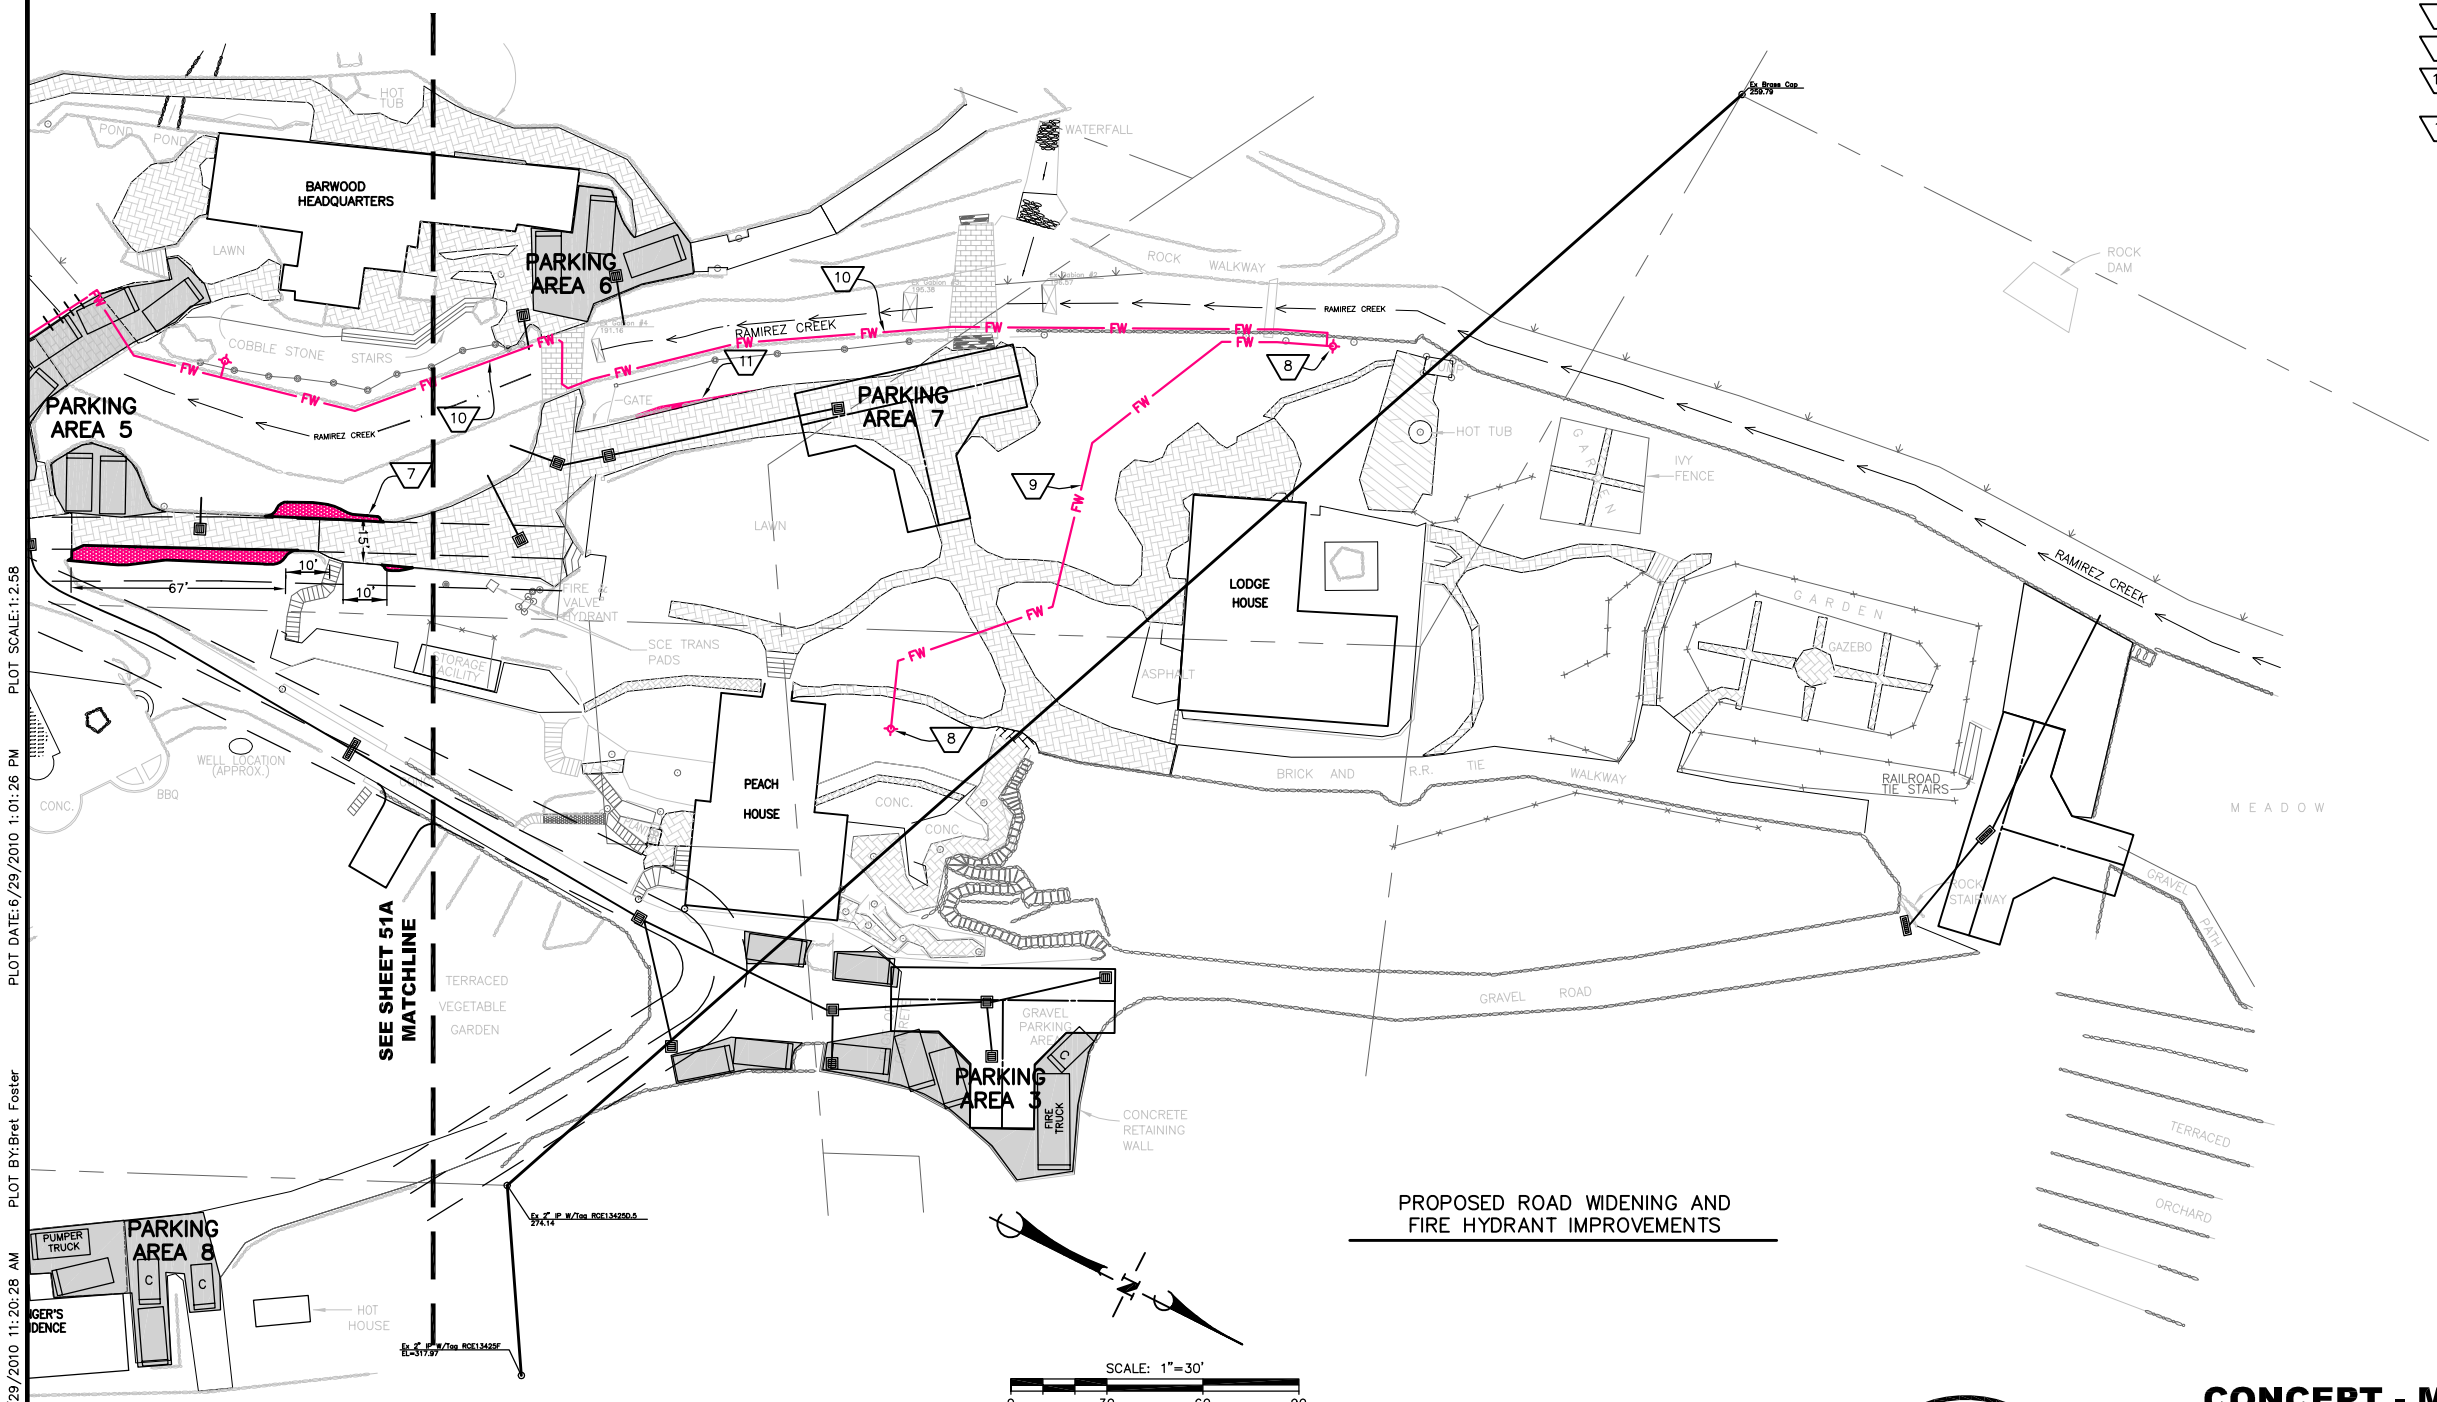

PROPOSED ROAD WIDENING AND FIRE HYDRANT IMPROVEMENTS

CONCEPT - MODIFIED REDESIGN ALTERNATIVE

FOR REDUCED PLANS
ORIGINAL SCALE IN INCHES
0 1 2 3

DUDEK
621 CHAPALA STREET
SANTA BARBARA, CA 93101
(805) 963-0651

NO.	DATE	REVISIONS	APPD.

Penfield & Smith
Engineering · Surveying · Planning · Construction Management ·
111 East Victoria Street, Santa Barbara, CA 93101
Phone: (805) 963-9532 Fax: (805) 966-9801

DESIGN BEF CHECKED STS
BRET FOSTER DATE:
PROJECT ENGINEER
R.C.E. 48,267 (EXP. 06-30-12)

RAMIREZ CANYON PARK
PROPOSED HYDRANTS AND RD WIDENING
SANTA MONICA MOUNTAINS CONSERVANCY
MALIBU, CALIFORNIA

P&S PROJECT NO. 13638.05
SHEET 52A OF 63
PLAN DATE JUNE 29, 2010

PLOT SCALE:1:2.58 PLOT DATE:6/29/2010 1:01:26 PM PLOT BY:Bret Foster SAVE DATE: 6/29/2010 11:20:28 AM 34-ENG

DRAWING:r:\acad\work\13638\civil\3-mra\13638_mra_51-52_a_ramirez parking.dwg