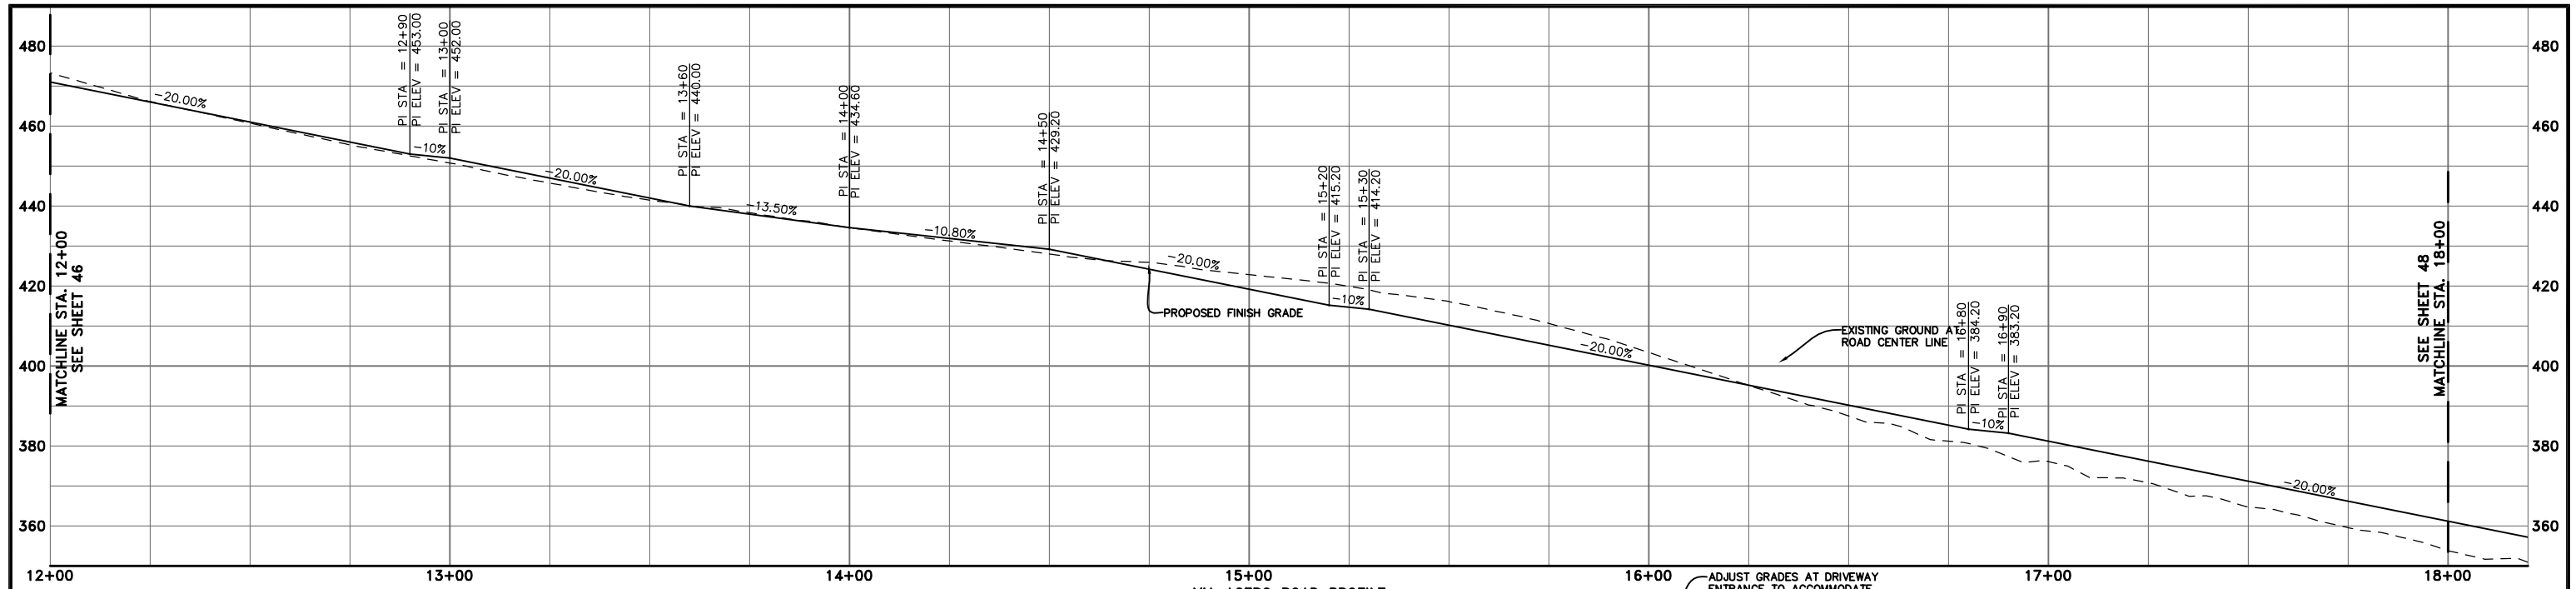

VIA ACERO ROAD PROFILE

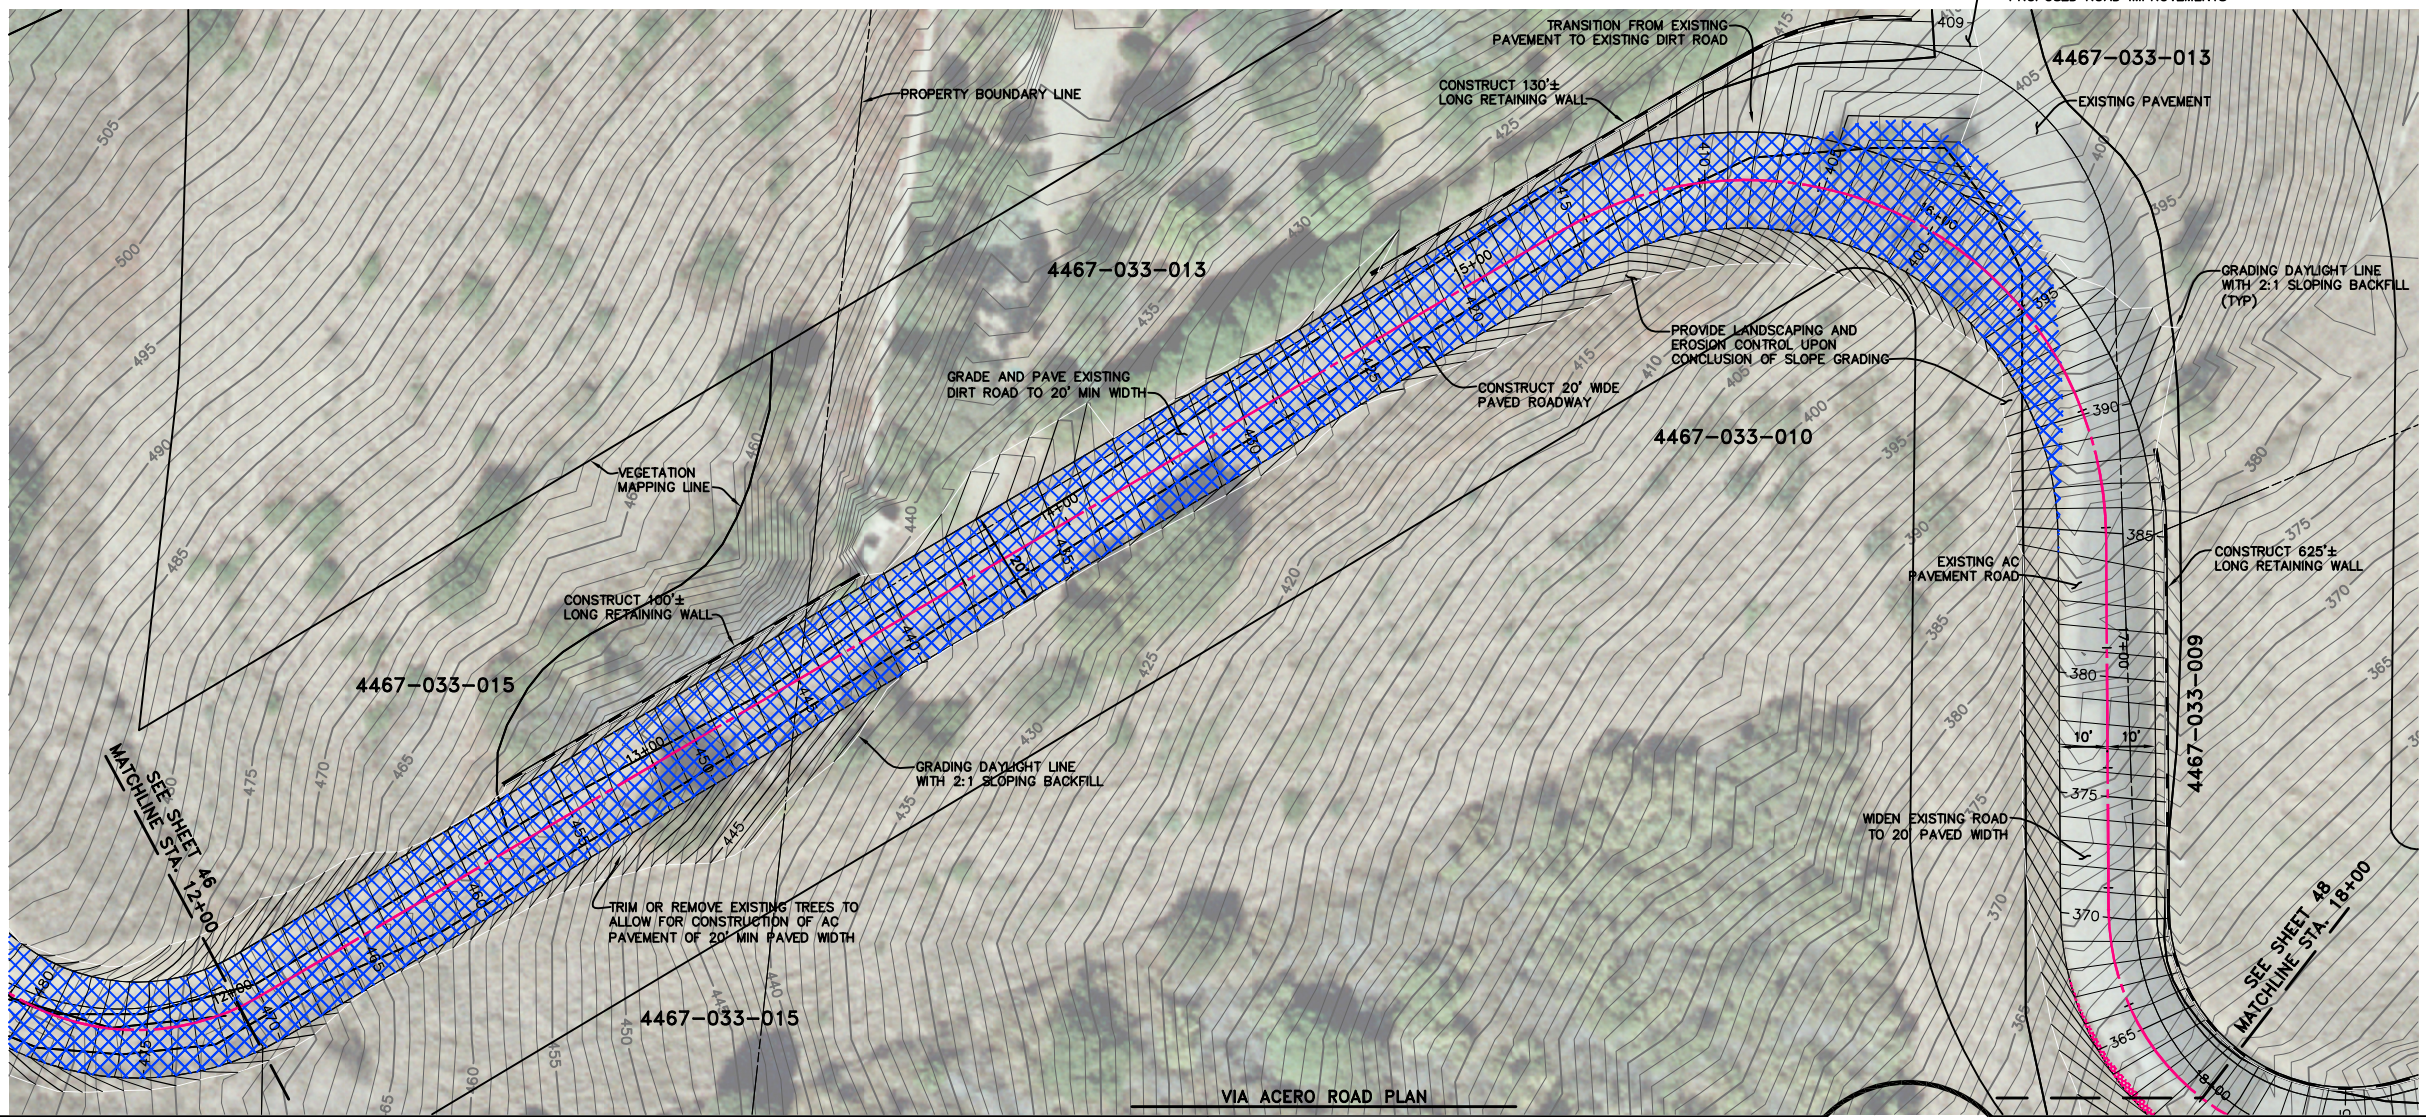

VIA ACERO ROAD PLAN

LEGEND

- ADDITIONAL WIDTH REQUIRED TO OBTAIN 20-FOOT ROAD WIDTH
- CENTER LINE OF PROPOSED 20-FOOT WIDE ACCESS ROAD – VIA ACERO
- PROPOSED AC PAVEMENT ROAD
- PROPERTY LINE
- RETAINING WALL

N

SCALE: 1"=20'
0 20 40 60

PHASE 2
CONCEPT - MODIFIED REDESIGN ALTERNATIVE

FOR REDUCED PLANS
ORIGINAL SCALE IN INCHES
0 1 2 3

DUDEK
621 CHAPALA STREET
SANTA BARBARA, CA 93101
(805) 963-0651

NO.	DATE	REVISIONS	APPD.

Penfield & Smith
Engineers · Surveyors · Planners · Construction Management ·
111 East Victoria Street, Santa Barbara, CA 93101
Phone: (805) 963-9532 Fax: (805) 966-9801

DESIGN JHC CHECKED BEF
BRET. E. FOSTER DATE:
PROJECT ENGINEER
R.C.E. 48,267 (EXP. 06-30-12)

STATION 12+00 TO 18+00
SECONDARY ACCESS – VIA ACERO ROAD
SANTA MONICA MOUNTAINS CONSERVANCY
MALIBU, CALIFORNIA

P&S PROJECT NO. 13638.05
SHEET 47 OF 63
PLAN DATE JUNE 30, 2010

PLOT SCALE:1:1 PLOT DATE:6/30/2010 1:52:12 PM PLOT BY:Bret Foster
34-ENG SAVE DATE:6/30/2010 1:49:41 PM
DRAWING:r:\pcad\work\13638\civil\3-mro\13638_2a_mro_45-49_via acero.dwg