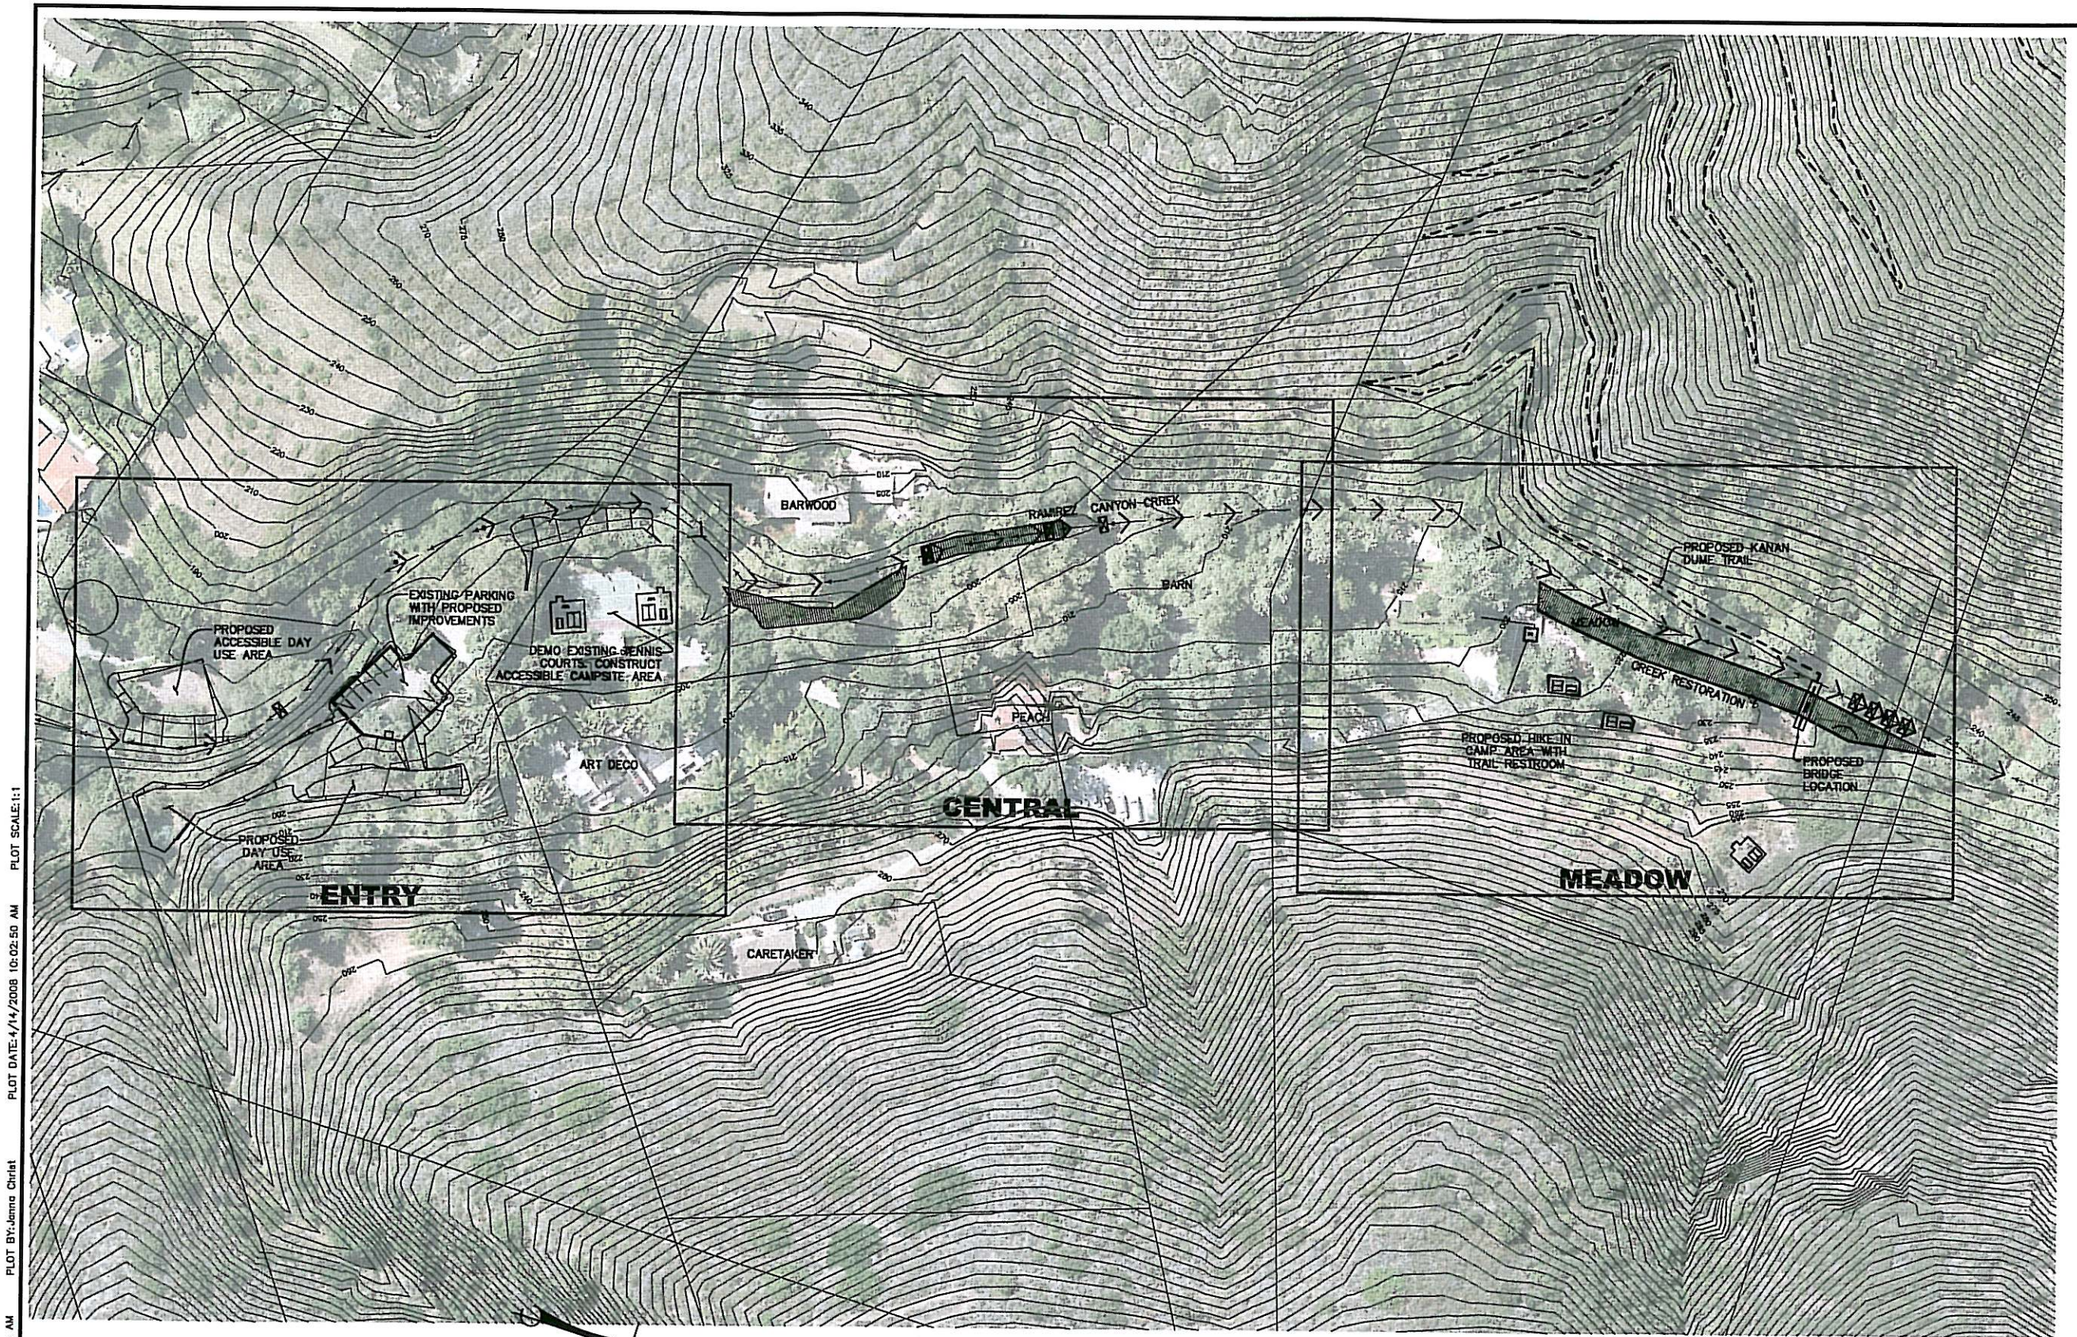


RAMIREZ CANYON SITE PLAN

**CONCEPT**

DUDEK
621 CHAPALA STREET
SANTA BARBARA, CA 93101
(805) 963-0651

| NO. | DATE | REVISIONS | APPD. |
|---|---|---|---|
| | | | |

Penfield & Smith
Engineers · Surveyors · Planners
· Construction Management ·
111 East Victoria Street, Santa Barbara, CA 93101
Phone: (805) 963-9532 Fax: (805) 966-9801

DESIGN JHC/BEF CHECKED BEF

BRET. E. FOSTER DATE:
PROJECT ENGINEER
R.C.E. 48,267 (EXP. 06-30-08 )

REGISTERED PROFESSIONAL ENGINEER BRET FOSTER 6-30-08 No. 48,267 CIVIL STATE OF CALIFORNIA

CITY OF MALIBU
REVIEWED BY:
SIGNATURE DATE

SITE PLAN
RAMIREZ CANYON
LOCAL COASTAL PROGRAM AMENDMENT
MALIBU, CALIFORNIA

P&S PROJECT NO. 13638.05
SHEET 3 OF 6
PLAN DATE APRIL 14, 2008

PLOT SCALE:1:1 PLOT DATE:4/14/2008 10:02:50 AM PLOT BY:Jenna Christ SAVE DATE: 4/14/2008 9:41:46 AM 34-ENG

DRAWING:r:\cead\work\13638\civil\13638_05_ramirez_sp.dwg