MALIBU PARKS
PUBLIC ACCESS ENHANCEMENT PLAN
PUBLIC WORKS PLAN

RAMIREZ CANYON, ESCONDIDO CANYON, LATIGO CANYON, CORRAL CANYON, AND MALIBU BLUFFS

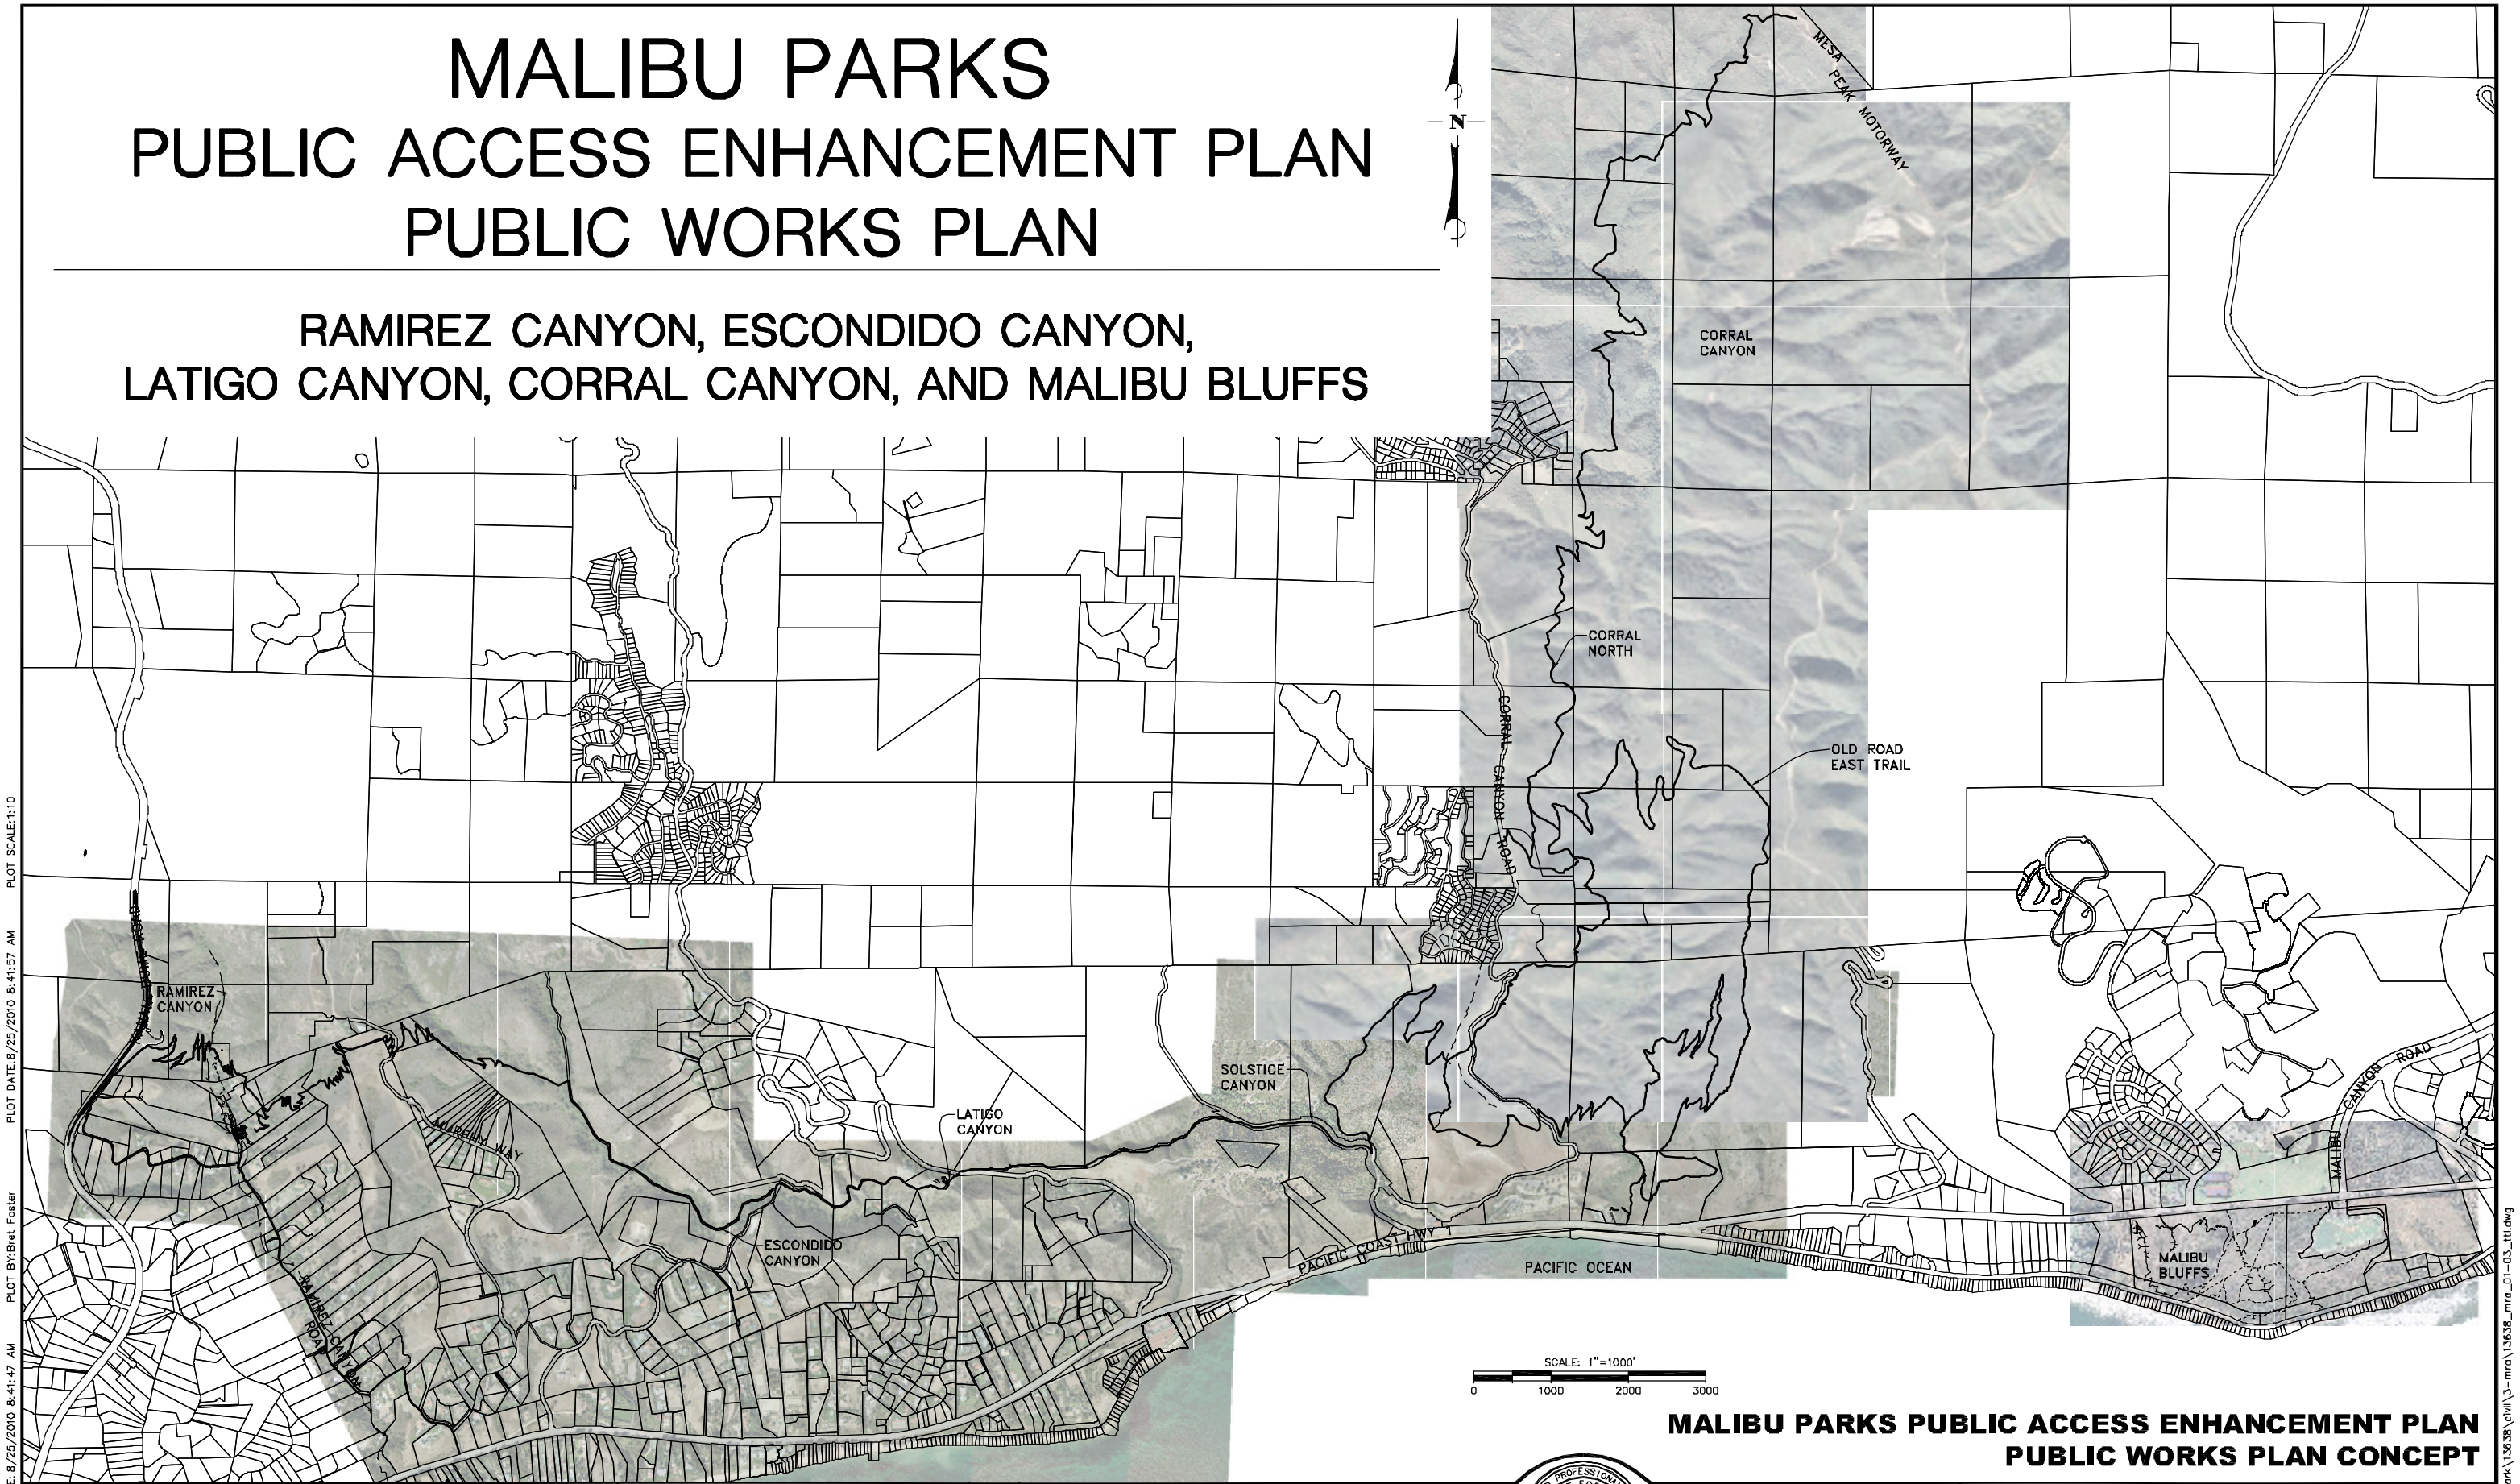

MALIBU PARKS PUBLIC ACCESS ENHANCEMENT PLAN
PUBLIC WORKS PLAN CONCEPT

FOR REDUCED PLANS ORIGINAL SCALE IN INCHES
0 1 2 3

DUDEK
621 CHAPALA STREET
SANTA BARBARA, CA 93101
(805) 963-0651

NO.	DATE	REVISIONS	APPD.

Penfield & Smith
Engineers • Surveyors • Planners • Construction Management •
111 East Victoria Street, Santa Barbara, CA 93101
Phone: (805) 963-9532 Fax: (805) 965-9801

DESIGN JHC CHECKED BEF
BRET FOSTER DATE:
PROJECT ENGINEER
R.C.E. 48,267 (EXP. 06-30-12)

REGISTERED PROFESSIONAL ENGINEER BRET FOSTER NO 48,267 CIVIL STATE OF CALIFORNIA

ADOPTED ON AUGUST 23, 2010 BY SANTA MONICA MOUNTAINS CONSERVANCY AND MOUNTAINS RECREATION AND CONSERVATION AUTHORITY.

CERTIFIED ON _____
BY CALIFORNIA COASTAL COMMISSION.

TITLE SHEET
SANTA MONICA MOUNTAINS CONSERVANCY
MALIBU, CALIFORNIA

P&S PROJECT NO. 13638.05
SHEET 1 OF 63
PLAN DATE AUGUST 25, 2010

34-ENG SAVE DATE: 8/25/2010 8:41:47 AM PLOT BY:Bret Foster PLOT DATE:8/25/2010 8:41:57 AM PLOT SCALE:1:10

DRAWING:r:\acad\work\13638\civil\3-mra\13638_mra_01-03_ttl.dwg