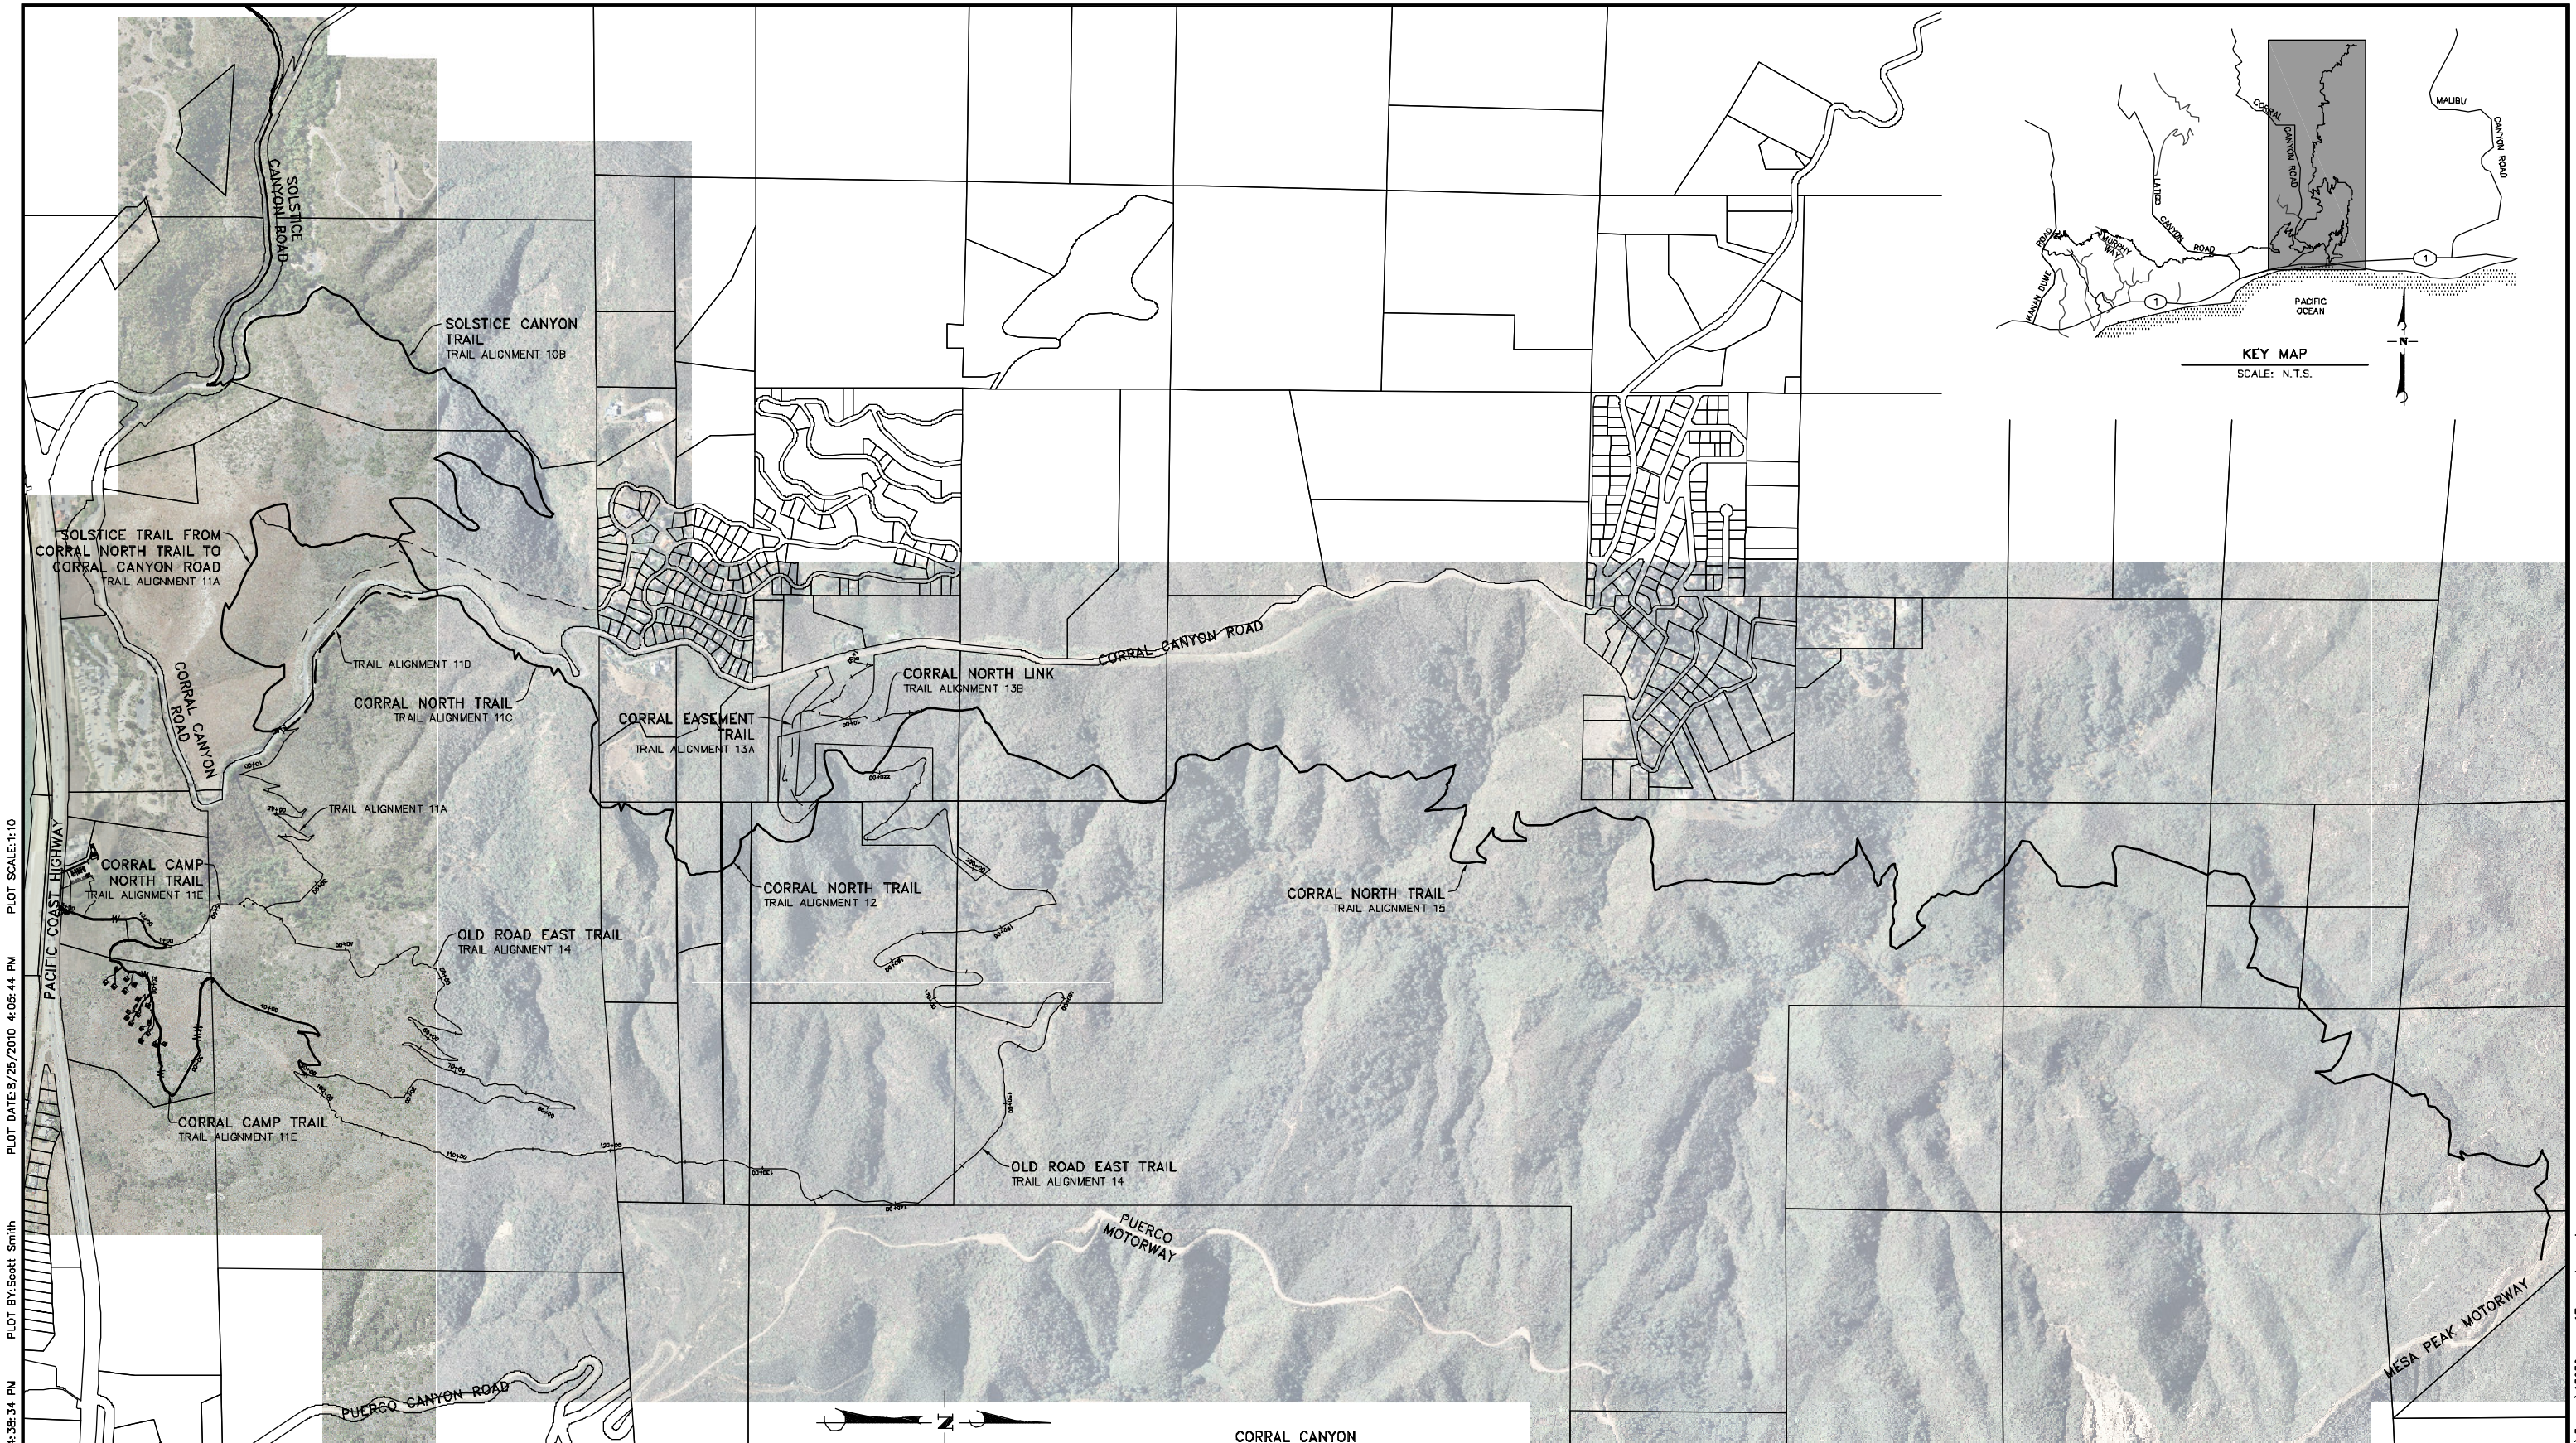

CORRAL CANYON
OVERALL SITE PLAN

MALIBU PARKS PUBLIC ACCESS ENHANCEMENT PLAN
PUBLIC WORKS PLAN CONCEPT

PLOT SCALE:1:10
PLOT DATE:8/25/2010 4:05:44 PM
PLOT BY:Scott Smith
SAVE DATE: 8/27/2010 4:38:34 PM
34-ENG
DRAWING:r:\acad\work\13638\civil\3-mra\13638_mra_17_corral osp.dwg

FOR REDUCED PLANS
ORIGINAL SCALE IN INCHES
0 1 2 3

DUDEK
621 CHAPALA STREET
SANTA BARBARA, CA 93101
(805) 963-0651

NO.	DATE	REVISIONS	APPD.

Penfield & Smith
Engineers • Surveyors • Planners
• Construction Management •
111 East Victoria Street, Santa Barbara, CA 93101
Phone: (805) 963-9532 Fax: (805) 966-0801

DESIGN JHC CHECKED BEF

BRET FOSTER DATE:
PROJECT ENGINEER
R.C.E. 48,267 (EXP. 06-30-12)

ADOPTED ON AUGUST 23, 2010 BY SANTA MONICA MOUNTAINS CONSERVANCY AND MOUNTAINS RECREATION AND CONSERVATION AUTHORITY.
REVIEWED BY:

CERTIFIED ON _____
BY CALIFORNIA COASTAL COMMISSION.
SIGNATURE DATE

OVERALL SITE PLAN
CORRAL CANYON
SANTA MONICA MOUNTAINS CONSERVANCY
MALIBU, CALIFORNIA

P&S PROJECT NO.
13638.05
SHEET
17 OF 63
PLAN DATE
AUGUST 25, 2010