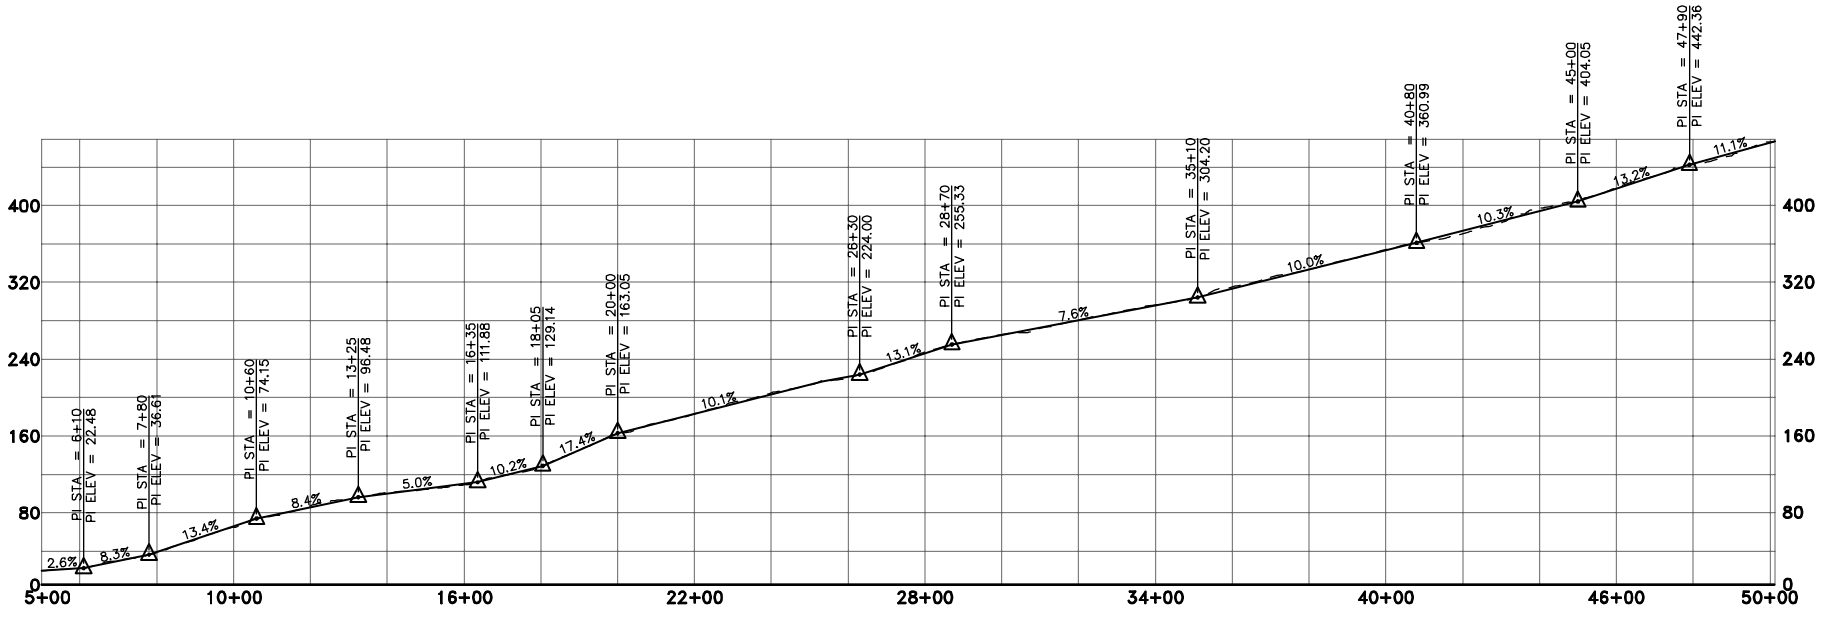

CORRAL CAMP PROFILE

SCALE: 1"=250' HORZ
1"=100' VERT

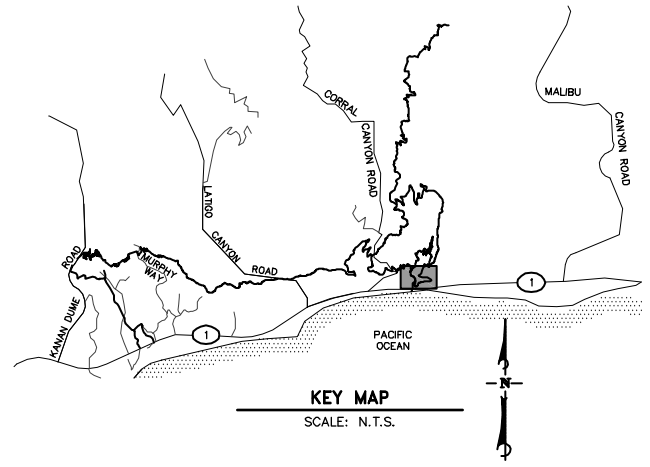

KEY MAP

SCALE: N.T.S.

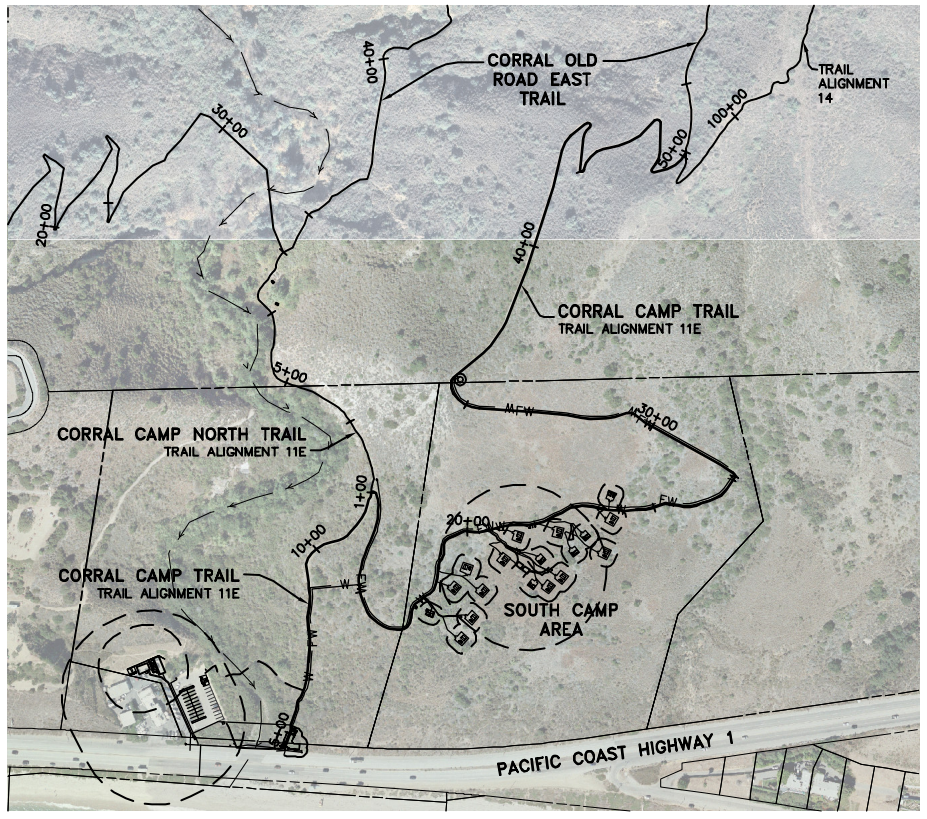

CORRAL CAMP PLAN

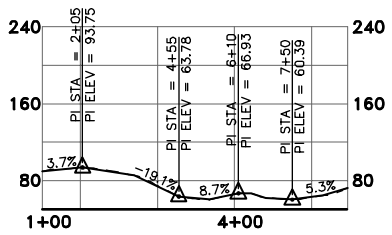

CORRAL CAMP NORTH PROFILE

SCALE: 1"=250' HORZ
1"=100' VERT

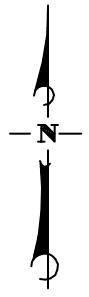

SCALE: 1"=250'
0 250 500 750

MALIBU PARKS PUBLIC ACCESS ENHANCEMENT PLAN
PUBLIC WORKS PLAN CONCEPT

FOR REDUCED PLANS
ORIGINAL SCALE IN INCHES
0 1 2 3

DUDEK
621 CHAPALA STREET
SANTA BARBARA, CA 93101
(805) 963-0651

NO.	DATE	REVISIONS	APPD.

Penfield & Smith
Engineers · Surveyors · Planners
· Construction Management ·
111 East Victoria Street, Santa Barbara, CA 93101
Phone: (805) 963-9532 Fax: (805) 966-9801

DESIGN JHC CHECKED BEF

BRET FOSTER DATE:
PROJECT ENGINEER
R.C.E. 48,267 (EXP. 06-30-12)

ADOPTED ON AUGUST 23, 2010 BY SANTA MONICA MOUNTAINS CONSERVANCY AND MOUNTAINS RECREATION AND CONSERVATION AUTHORITY.

CERTIFIED ON _____
BY CALIFORNIA COASTAL COMMISSION.

PLAN AND PROFILE
CORRAL CAMP AND CORRAL CAMP NORTH TRAIL
SANTA MONICA MOUNTAINS CONSERVANCY
MALIBU, CALIFORNIA

P&S PROJECT NO. 13638.05
SHEET 24 OF 63
PLAN DATE AUGUST 25, 2010

PLOT SCALE:1:10
PLOT DATE:8/25/2010 4:25:26 PM
PLOT BY:Scott Smith
SAVE DATE: 7/23/2010 9:34:24 AM
34-ENG
DRAWING:r:\acad\work\13638\civil\3-mra\13638_mra_18-24_pp.dwg