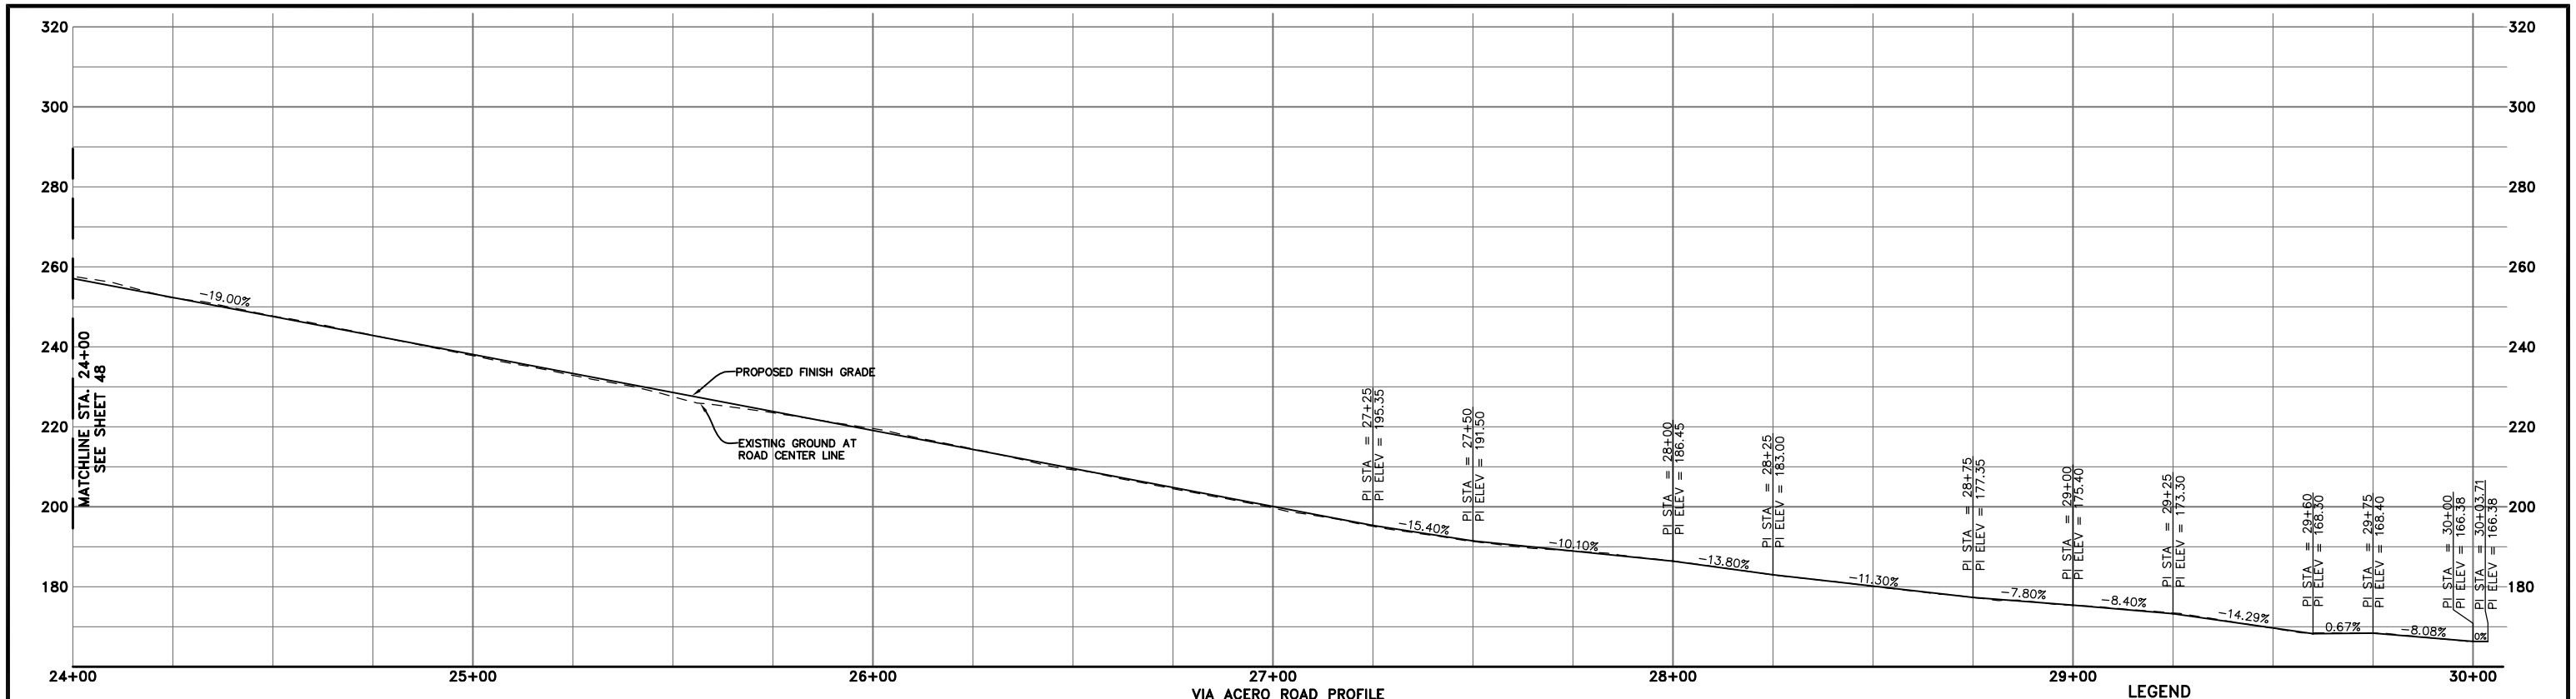

VIA ACERO ROAD PROFILE

LEGEND

- ADDITIONAL WIDTH REQUIRED TO OBTAIN 20-FOOT ROAD WIDTH
- CENTER LINE OF PROPOSED 20-FOOT WIDE ACCESS ROAD – VIA ACERO
- PROPOSED AC PAVEMENT ROAD
- PROPERTY LINE

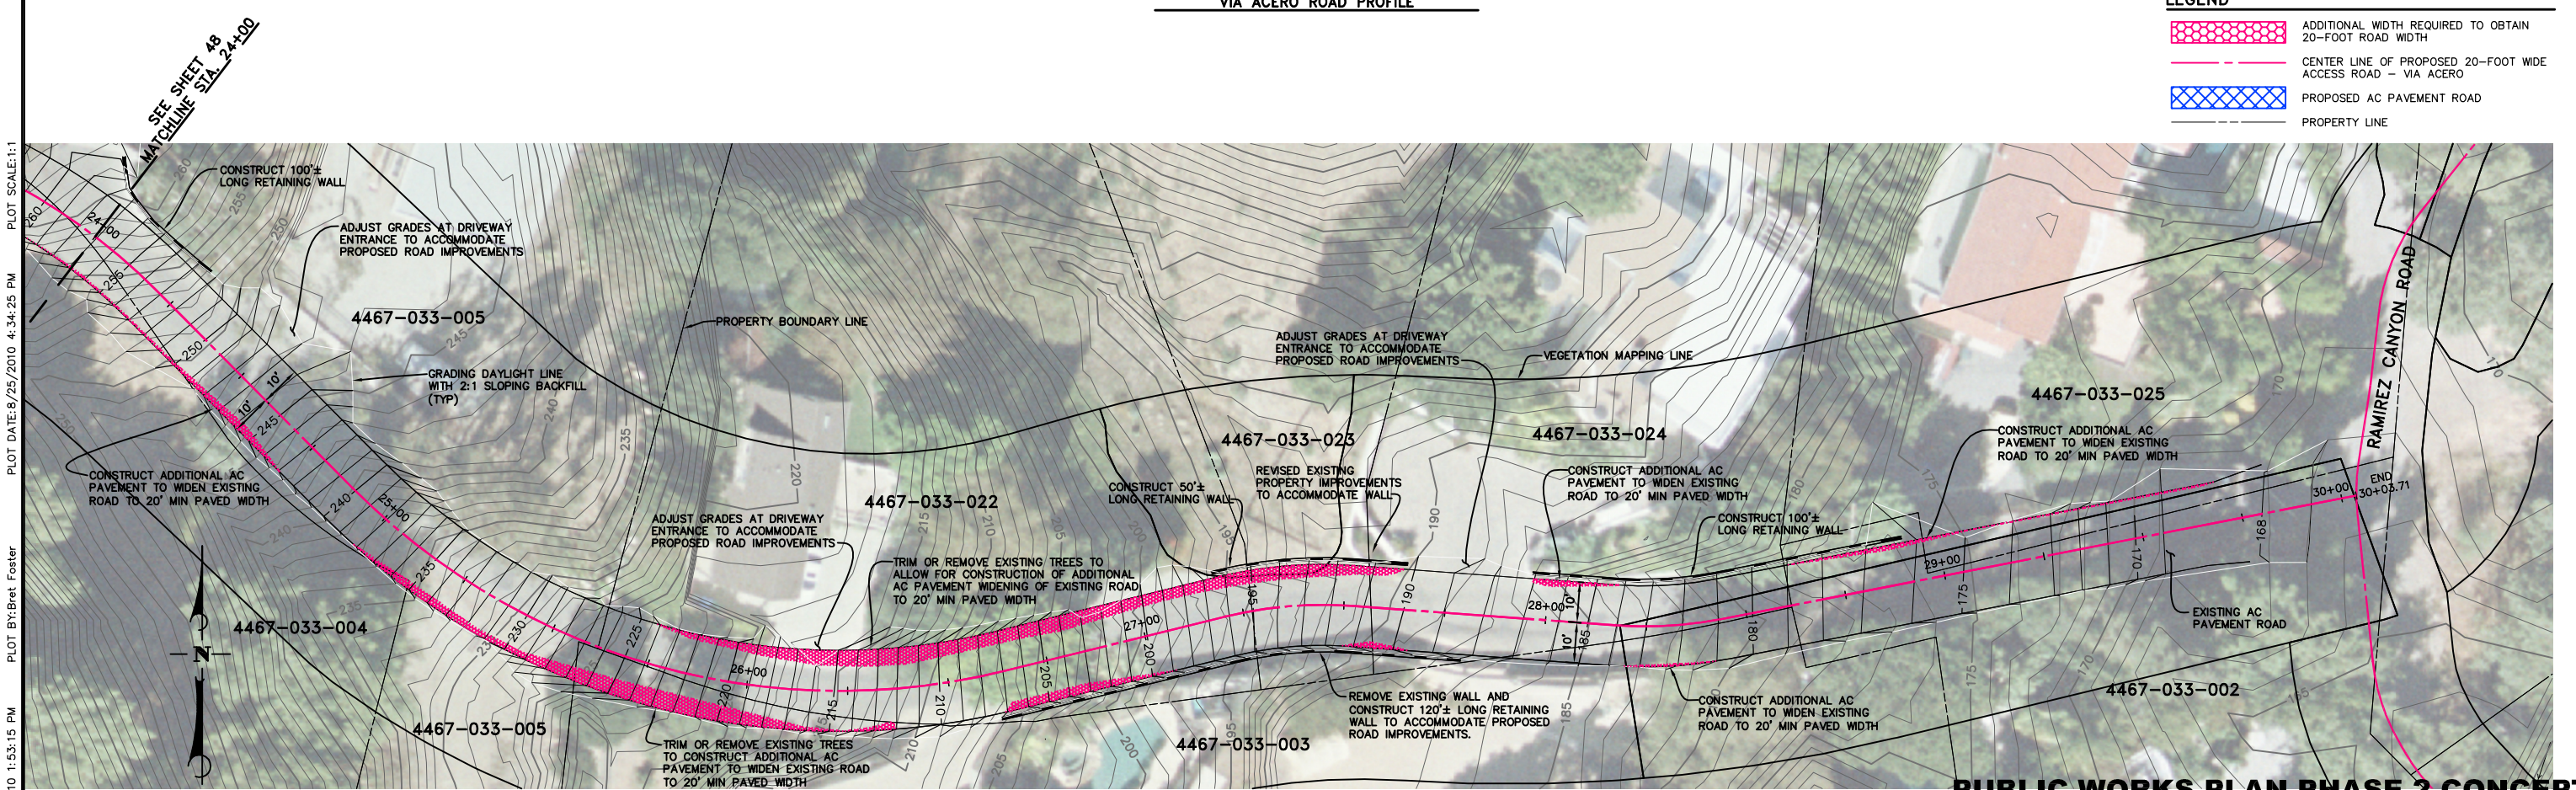

SCALE: 1"=20'

0 20 40 60

VIA ACERO ROAD PLAN

PUBLIC WORKS PLAN PHASE 2 CONCEPT
MALIBU PARKS PUBLIC ACCESS ENHANCEMENT PLAN

FOR REDUCED PLANS
ORIGINAL SCALE IN INCHES
0 1 2 3

DUDEK
621 CHAPALA STREET
SANTA BARBARA, CA 93101
(805) 963-0651

NO.	DATE	REVISIONS	APPD.

Penfield & Smith
Engineers · Surveyors · Planners · Construction Management ·
111 East Victoria Street, Santa Barbara, CA 93101
Phone: (805) 963-9532 Fax: (805) 966-9801

DESIGN JHC CHECKED BEF
BRET. E. FOSTER DATE:
PROJECT ENGINEER
R.C.E. 48,267 (EXP. 06-30-12)

ADOPTED ON AUGUST 23, 2010 BY SANTA MONICA MOUNTAINS CONSERVANCY AND MOUNTAINS RECREATION AND CONSERVATION AUTHORITY.

CERTIFIED ON _____
BY CALIFORNIA COASTAL COMMISSION.

STATION 24+00 TO 30+03.71
SECONDARY ACCESS – VIA ACERO ROAD
SANTA MONICA MOUNTAINS CONSERVANCY
MALIBU, CALIFORNIA

P&S PROJECT NO. 13638.05
SHEET 49 OF 63
PLAN DATE AUGUST 25, 2010

PLOT SCALE:1:1 PLOT DATE:8/25/2010 4:34:25 PM PLOT BY:Bret Foster SAVE DATE: 6/30/2010 1:53:15 PM 34-ENG

DRAWING:r:\acad\work\13638\civil\3-mra\13638_2a_mra_45-49_via acero.dwg