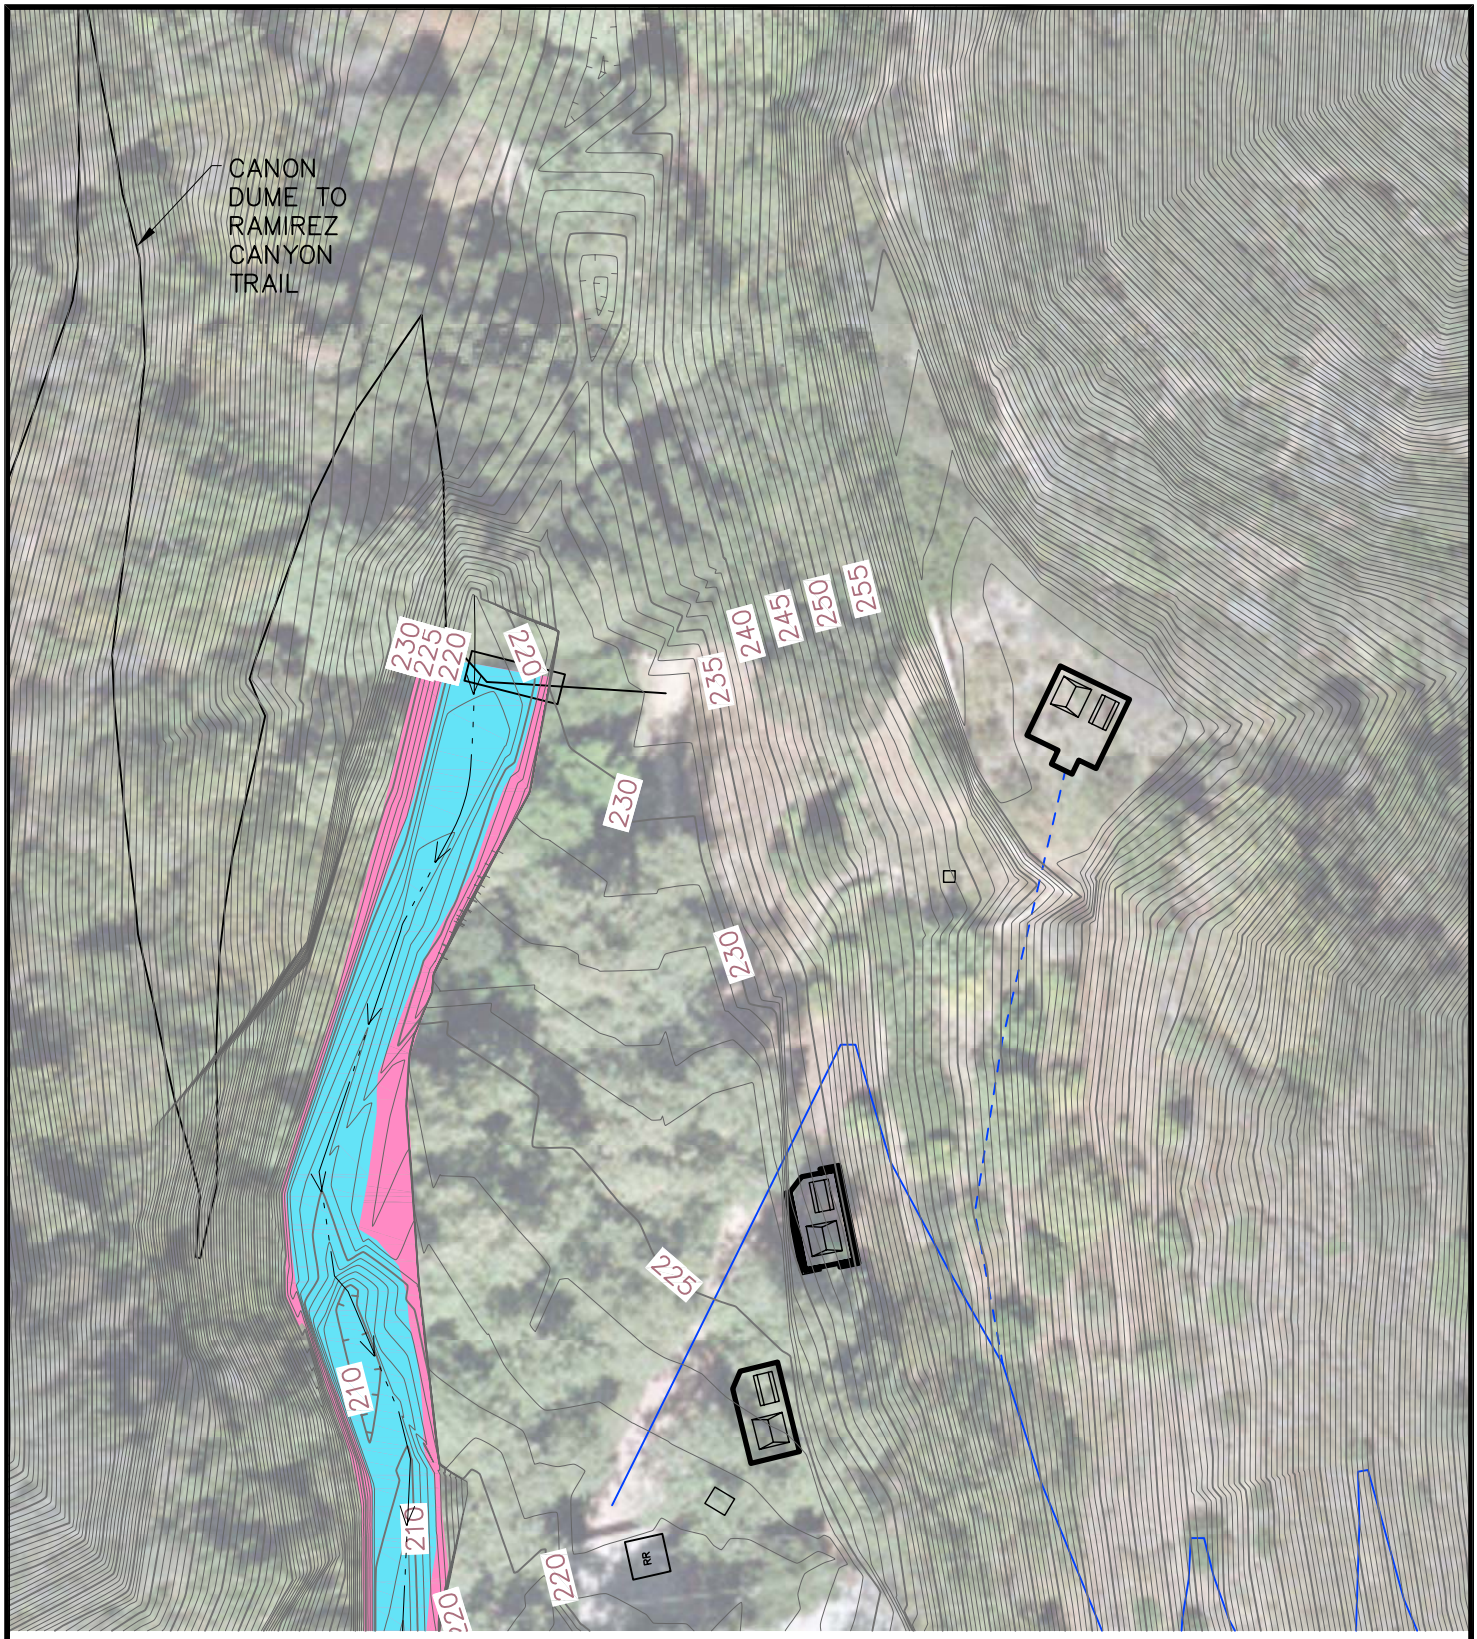

2–YEAR INUNDATION

50–YEAR INUNDATION

Penfield & Smith
Engineering · Surveying · Planning
· Construction Management ·

N

1" = 50'

13638.07 EXHIBIT–CREEK CROSSING.DWG

CLEAR WATER
RAMIREZ CANYON
CREEK CROSSING
SANTA MONICA MOUNTAINS
MALIBU, CALIFORNIA

EXHIBIT CW-1