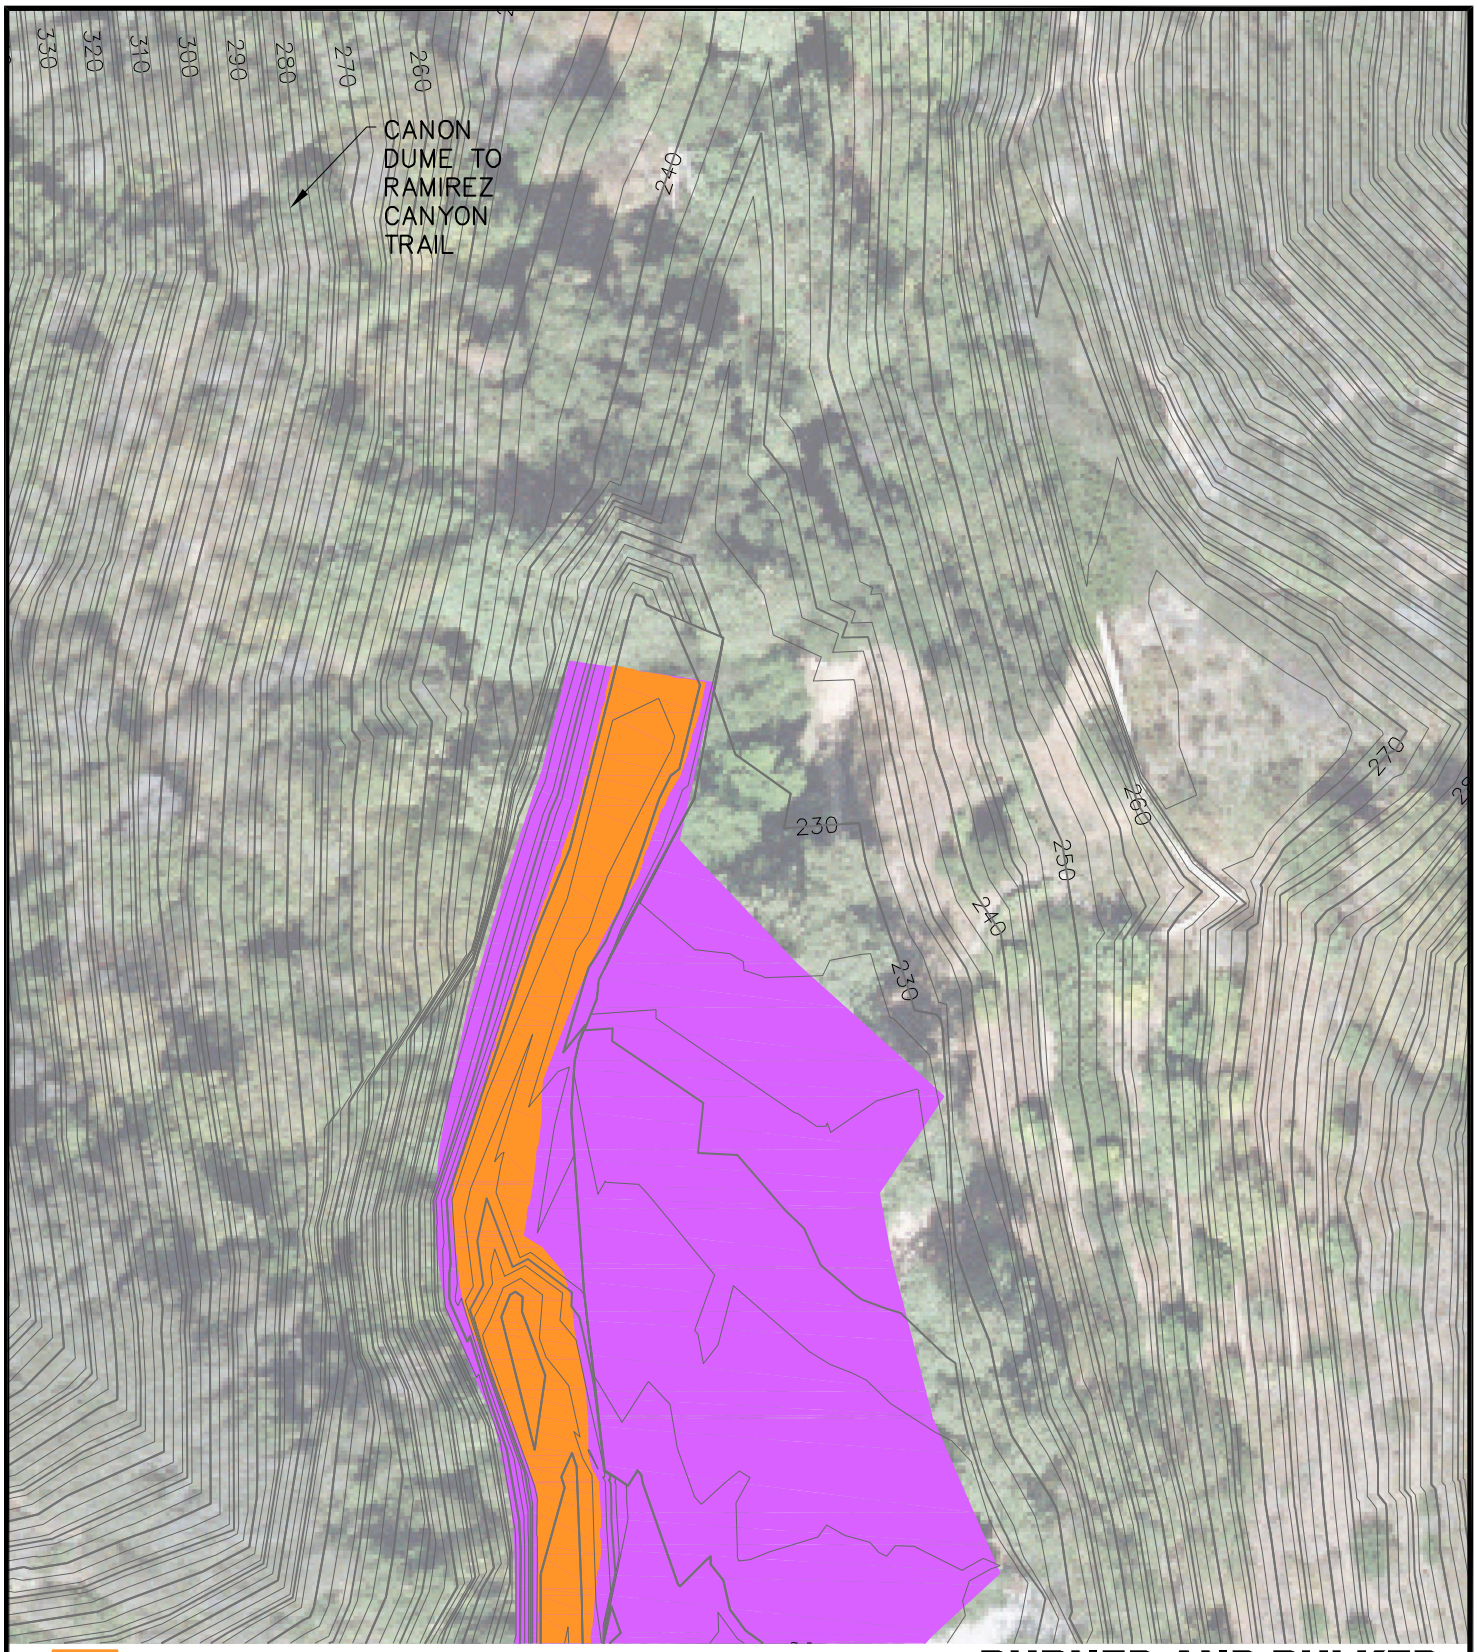

2–YEAR INUNDATION

50–YEAR INUNDATION

Penfield & Smith
Engineering · Surveying · Planning
· Construction Management ·

N

13638.07 EXHIBIT–CREEK CROSSING.DWG 1" = 50'

BURNED AND BULKED RAMIREZ CANYON CREEK CROSSING SANTA MONICA MOUNTAINS

MALIBU, CALIFORNIA

EXHIBIT BB-1