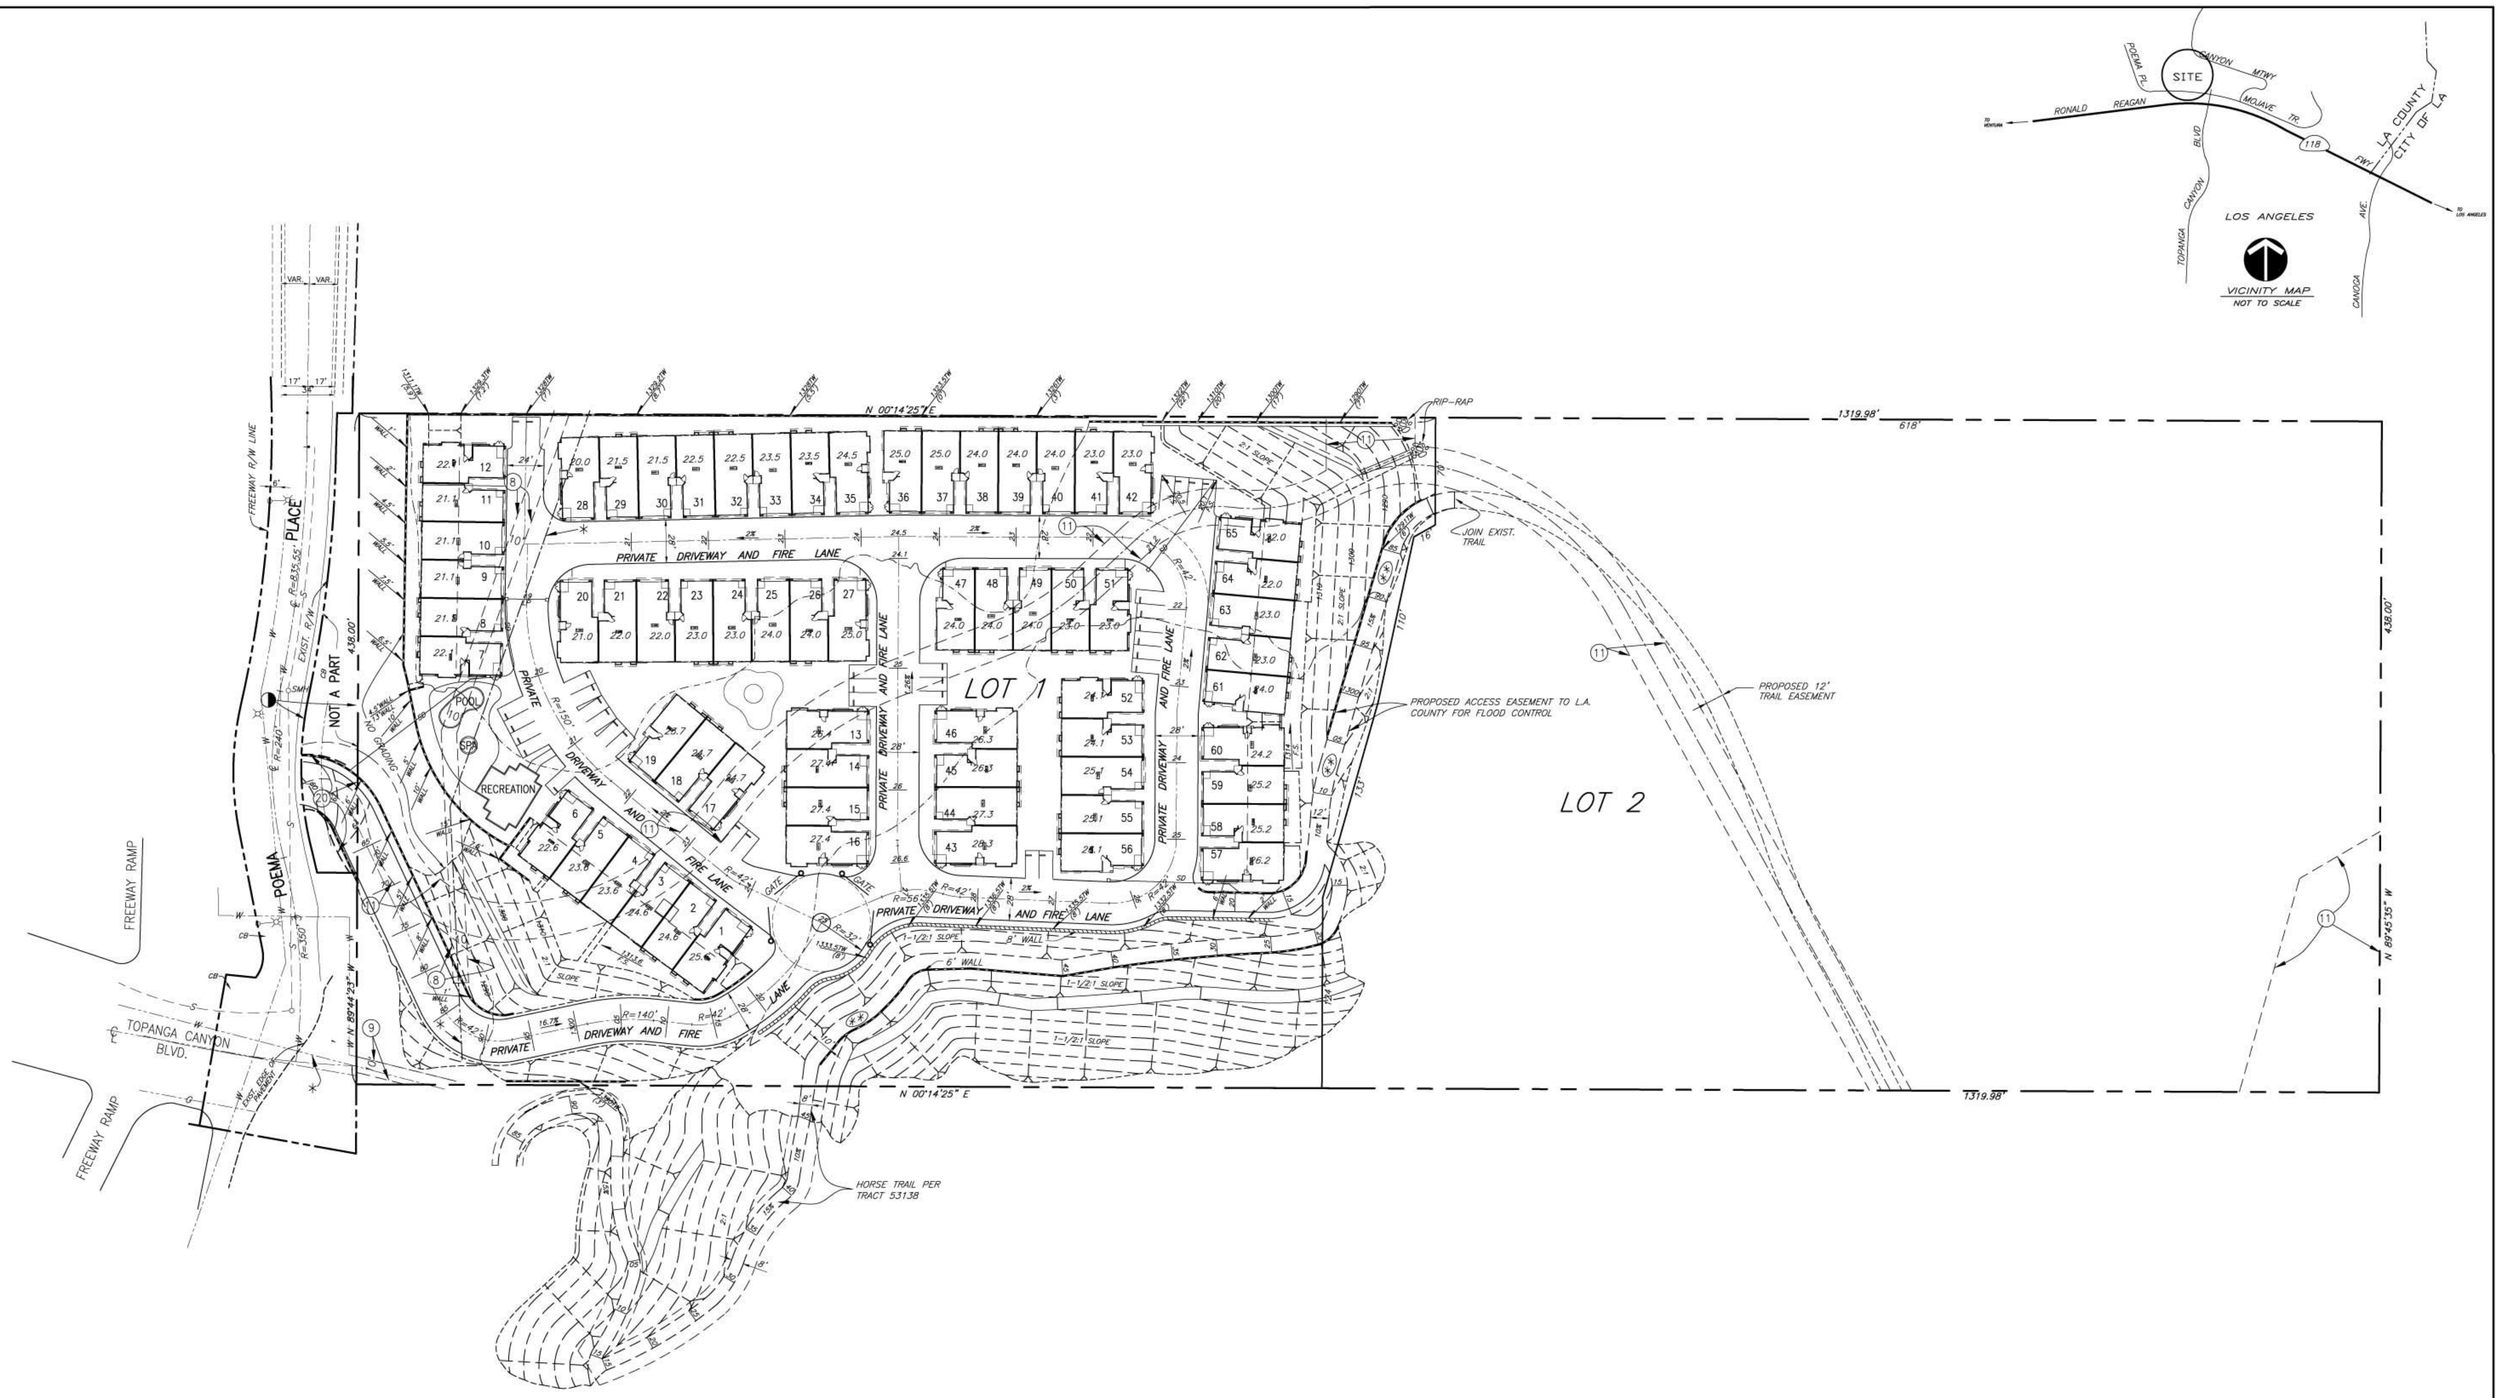

SCALE 1"=40'

Agenda Item VIII
MRCA
10/04/06

NO.	DESCRIPTION	DATE	BY

REVISIONS

B & E ENGINEERS
CIVIL ENGINEERS SURVEYING LAND PLANNING
24 W. ST. JOSEPH ST. (626) 446-4449
ARCADIA, CA 91007-2854 FAX (626) 446-6566

By: Ramy Awad RE. No.

MAJOR LAND DIVISION

VESTING TENTATIVE TRACT MAP NO. 53235
FOR CONDOMINIUM PURPOSES
LOCATED IN THE UNINCORPORATED TERRITORY OF
THE COUNTY OF LOS ANGELES, STATE OF CALIFORNIA

PLAN NO.:
SCALE: 1"=40'
DATE: 11-18-04
SHEET 1 OF 1
JN 2004125

Name of File: tent-sheet 1.dwg
Time of Plot: 11:25:25
Date of Plot: 11/18/04
Path of File: P:\AUTOCAD PROJECTS\BY JOB NUMBER\2004125 Poema Final\studies\rev-slope11-17-04\